
THIS DRAWING IS NOT TO BE USED FOR CONSTRUCTION.
THIS DRAWING IS COPYRIGHT SEVEN22 ARCHITECTURE LTD

REV	DATE	NOTES
-		

OG = Obscure Glazed



Front Elevation Facing North West

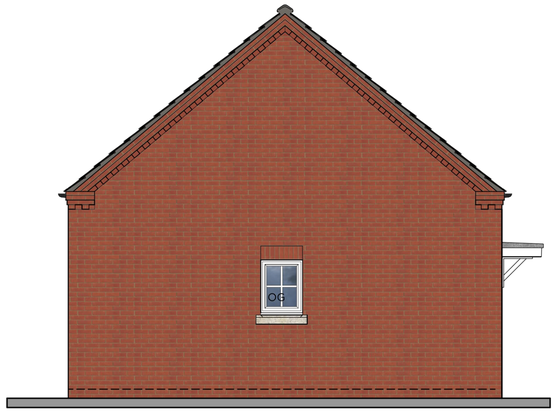

Side Elevation Facing North East


MATERIALS

IBSTOCK LEICESTER RED
FACING BRICKWORK


SANDTOFT, CALDERDALE SLATE
COLOUR; SMOOTH GREY

WINDOWS; WHITE U-PVC
STYLE AS INDICATED ON DRAWINGS


BLACK PVC-U RAINWATER GOODS

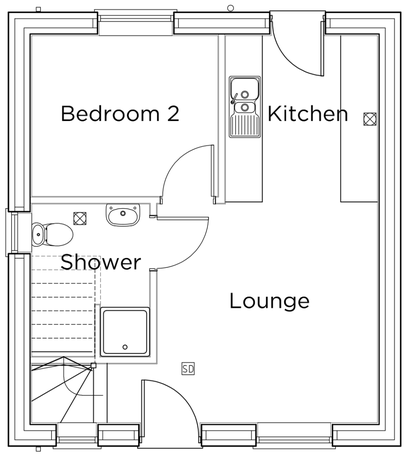

Ground Floor Plan

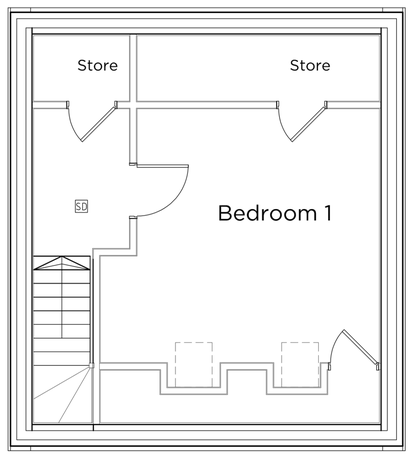


First Floor Plan

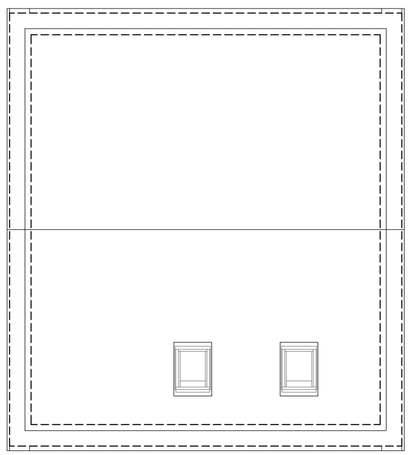


Roof Plan



Rear Elevation Facing South East

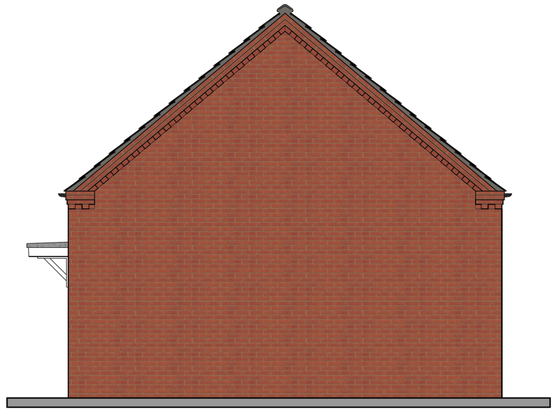

Side Elevation Facing South West

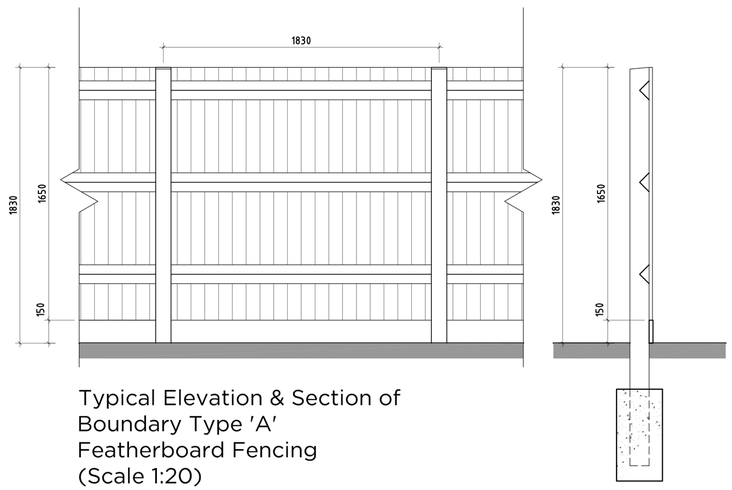

Typical Elevation & Section of
Boundary Type 'A'
Featherboard Fencing
(Scale 1:20)

0 0.1 0.5 1m
Scale 1:20

0 0.5 1 2.5 5
Scale 1:50

seven22
ARCHITECTURE LTD

22 SHORE VIEW, PETERBOROUGH
CAMBRIDGESHIRE, PE7 8FS
E.info@seven22.co.uk ~ T.07799 585277

PROJECT
RESIDENTIAL DEVELOPMENT;
LAND TO REAR OF
11 - 18 LITTLE LONDON
SPALDING
LINCOLNSHIRE
PE11 2UB

CLIENT
Mr A FRAGALE

TITLE
PROPOSED FLOOR PLANS & ELEVATIONS

DRAWING No.
069 P02

SCALE	DATE	REV
1:50 & 1:20 @ A1	DEC 2022	