


E L E V A T I O N S

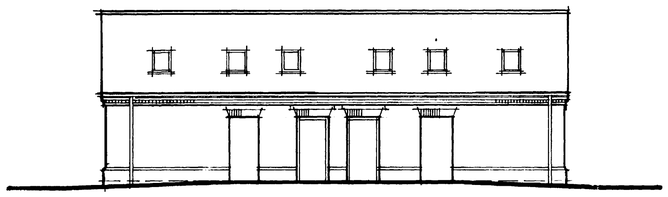


FRONT

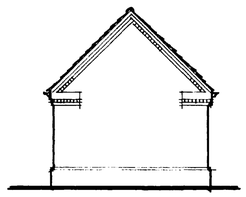

SIDE

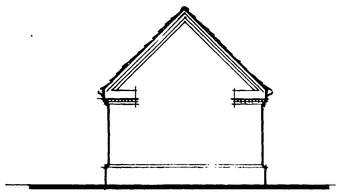

SIDE

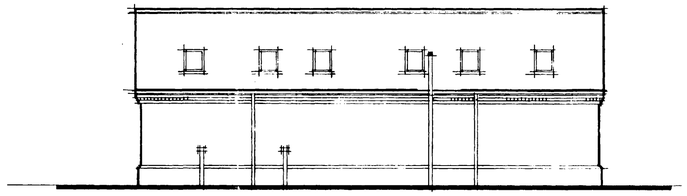

REAR

250 x 38 ridge 100 x 50 ridge ties
175 x 50 SVS rafters @ 600 centres
200 x 50 SVS ceiling joists (roofed ties)
15mm OSB sheathing over rafters
100 x 50 "strutting" at rooflight shafts
65 x 100 wallplates strapped to walling

VELUX GGU6 Everfinish roof windows

cast edge guttering
square section down pipe

dentilled & oversailing brick detailing at eaves & verges

security roller shutters

quarry tile floor finish

see plinth detail

dpc

250 thick RC25 floor slab with A393 mesh reinforcement

300 micron DPM lapped with DPC


Foundations in RC25 concrete thenchall 700 wide, A393 mesh strip placed 150 from bottom

300 clean stone & blinded hardcore fully compacted bot type 1.

provisional # as determined by ground conditions


2 575 approx.
400
2 775 to eaves
150
300
1250*

SECTION

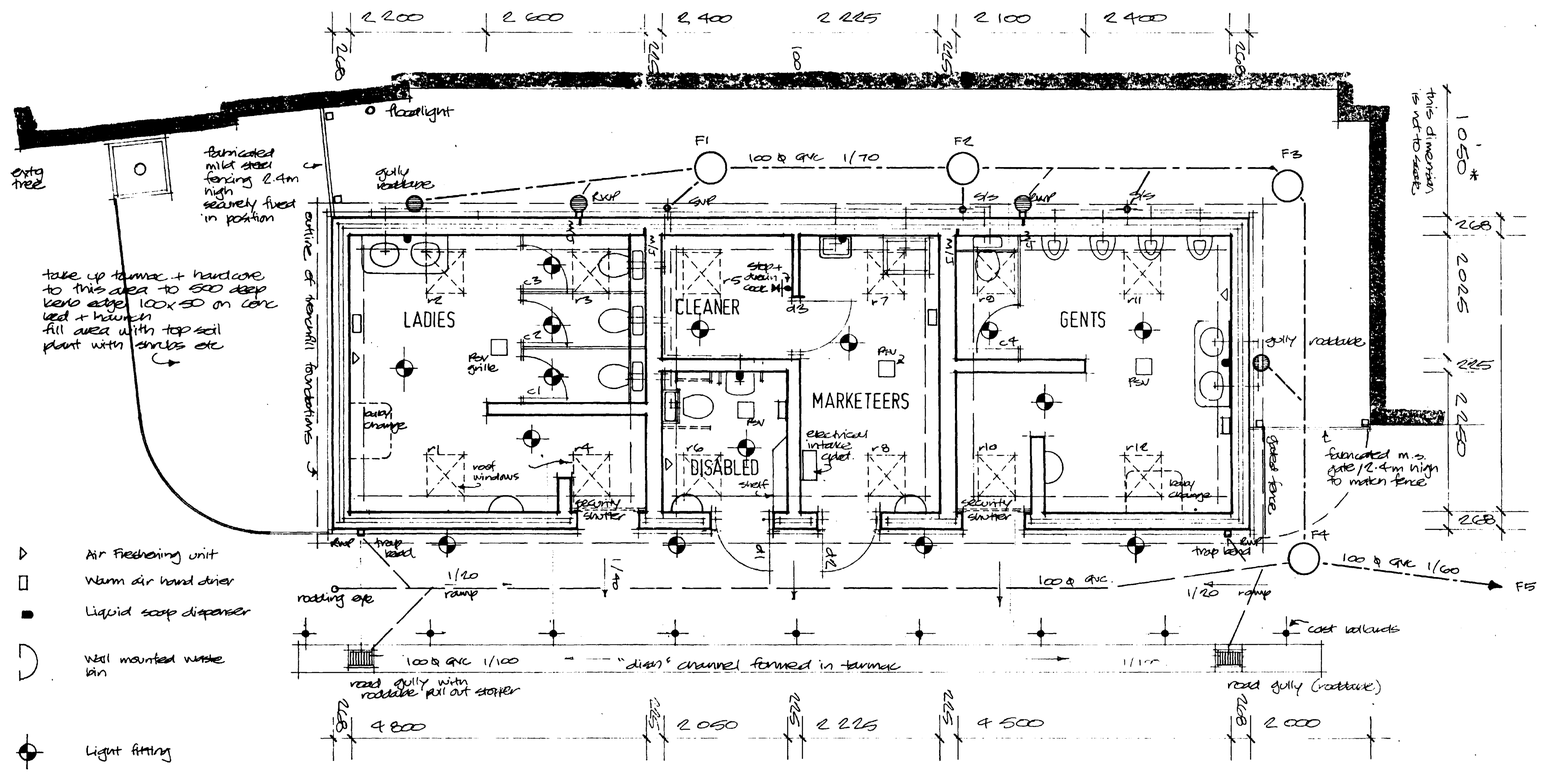

Air Freshening unit
Warm air hand drier
Liquid soap dispenser
Wall mounted waste bin
Light fitting
M/J Movement joint

F L O O R P L A N

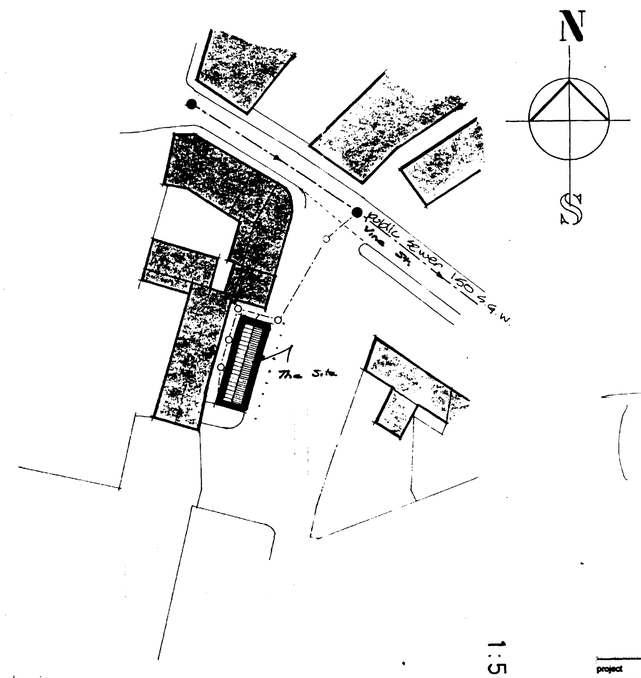

B L O C K P L A N 1:500

Superseded

1196/99

project
VINE STREET SPALDING PUBLIC TOILETS


drawing
SCHEME DRAWING 2

scale
1:50, 1:100, 1:500


date
AUGUST 1999

job no
VSPT/99/20


drg no revisions

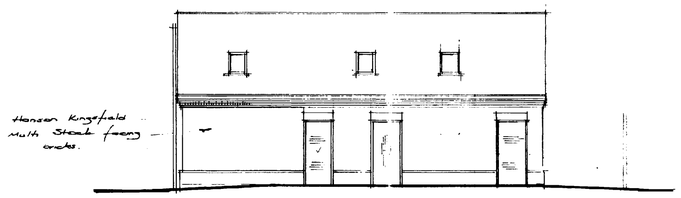


Elevation from Vine Street Car Park
(East Elevation)

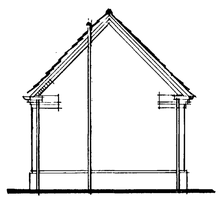

South Elevation.

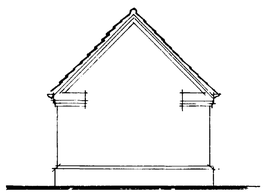

North Elevation.

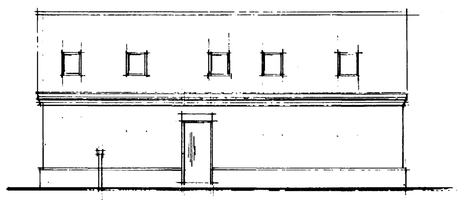

West Elevation.

250 x 38mm ridge : 100 x 50mm ridge tiles.
175 x 50mm SC3 rafters @ 600mm centres.
200 x 50mm SC3 ceiling joists (ceiled two)
15mm OSB sheathing over rafters
100 x 50mm 'struting' at rooflight shafts
65 x 100mm wallplates strapped to walling


VELUX GGU6 Everfinish roof windows.

p.v.c. 90mm guttering : square section down pipe.


dentilled & oversailing brick detailing at eaves & verges.

steel security roller shutters.


quarry tile floor finish.

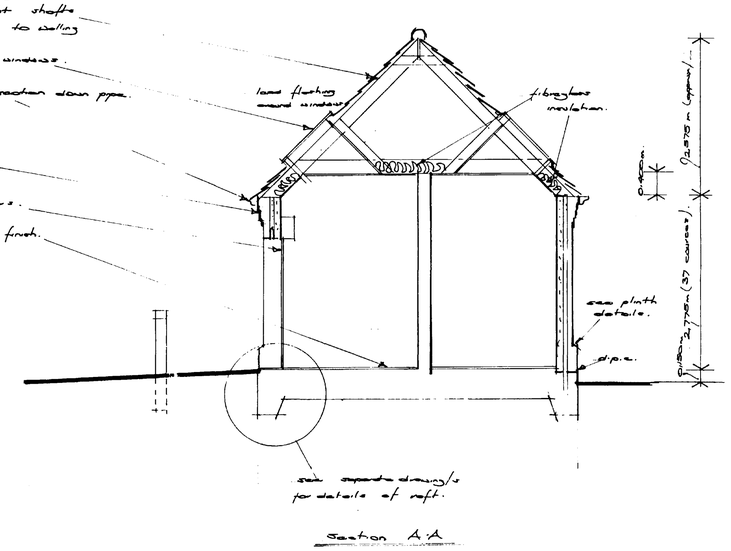

Section A-A

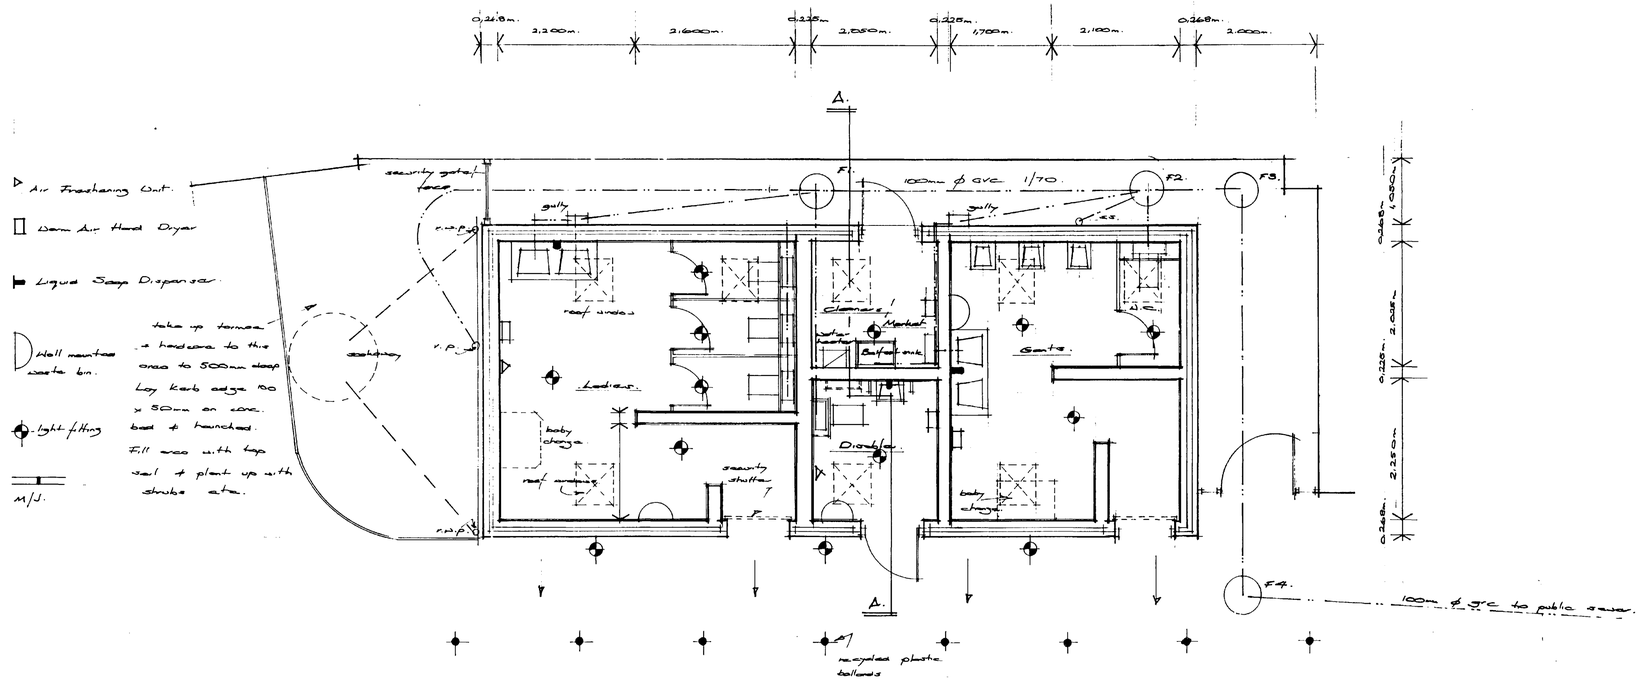

Floor Plan.

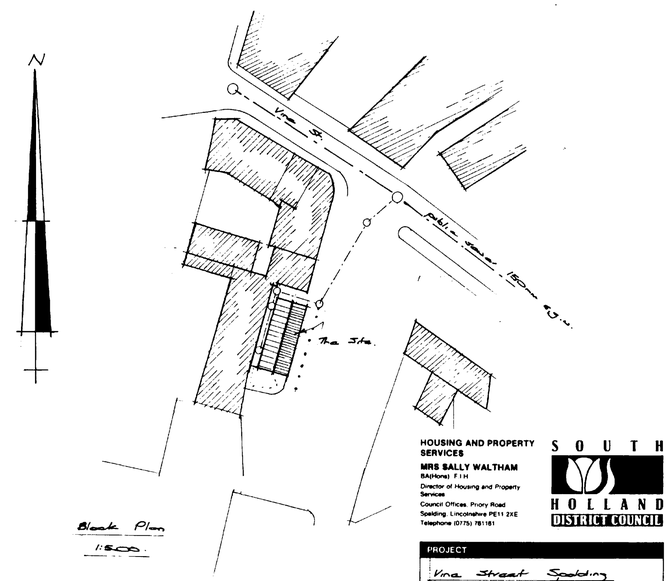

HOUSING AND PROPERTY SERVICES
MRS SALLY WALTHAM
BA(Hons) F.I.H.
Director of Housing and Property Services
Council Offices, Priory Road
Spalding, Lincolnshire PE11 2XE
Telephone (01775) 761161

SOUTH HOLLAND DISTRICT COUNCIL

PROJECT
Vine Street Spalding
Public Toilets
(Scheme Drawing).

DATE	No	AMENDMENTS
Jan 00	A.	Drawing totally redrawn to remove separate male/fem room, & redraw area of Gents

DATE: 1 Jan 2000 — SCALE: 1:50; 1:100; 1:500

DRAWN | JOB No | DRAWING No.

SOUTH HOLLAND DISTRICT COUNCIL
- 3 FEB 2000
Ref: 1194/99