

- new garage to be fitted with up-and-over door

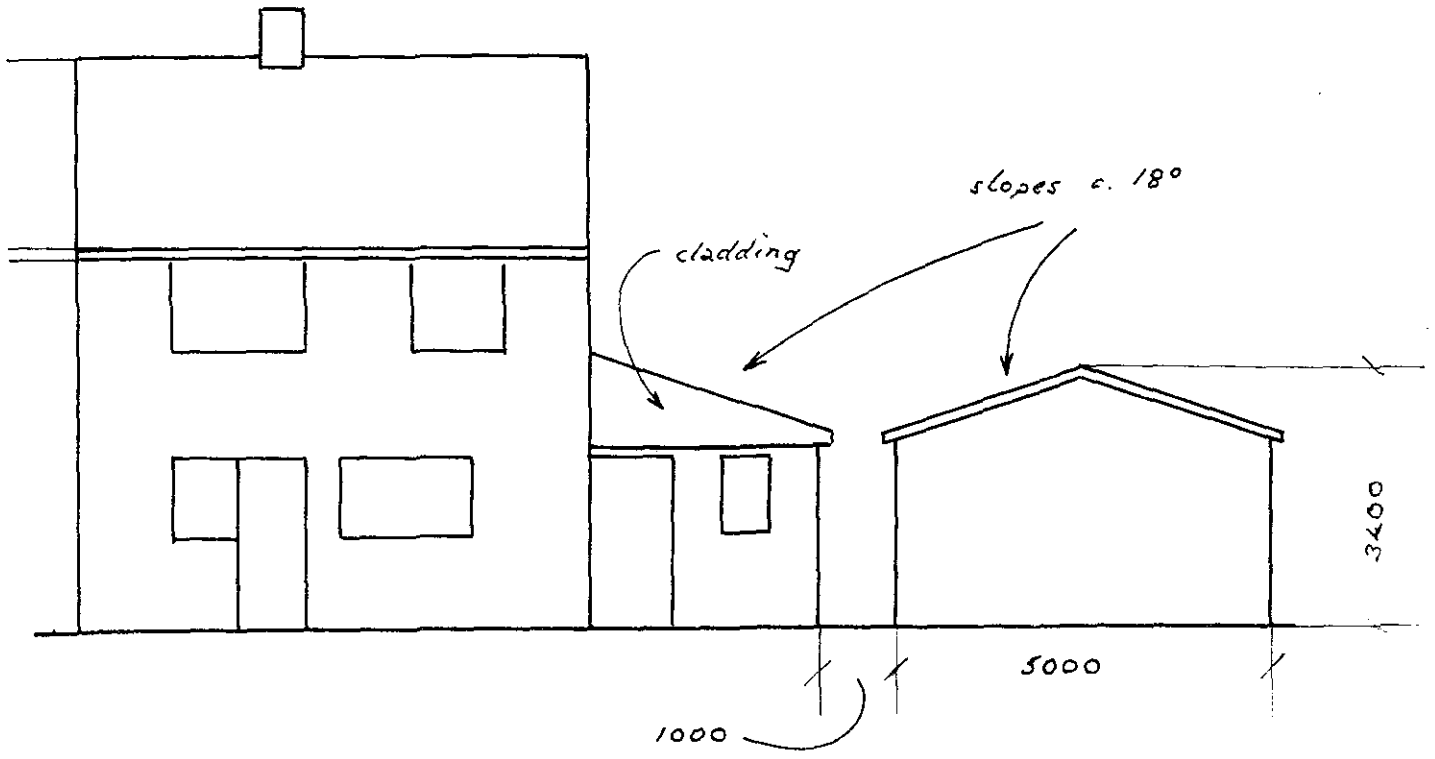


NORTH ELEVATION (1:100)

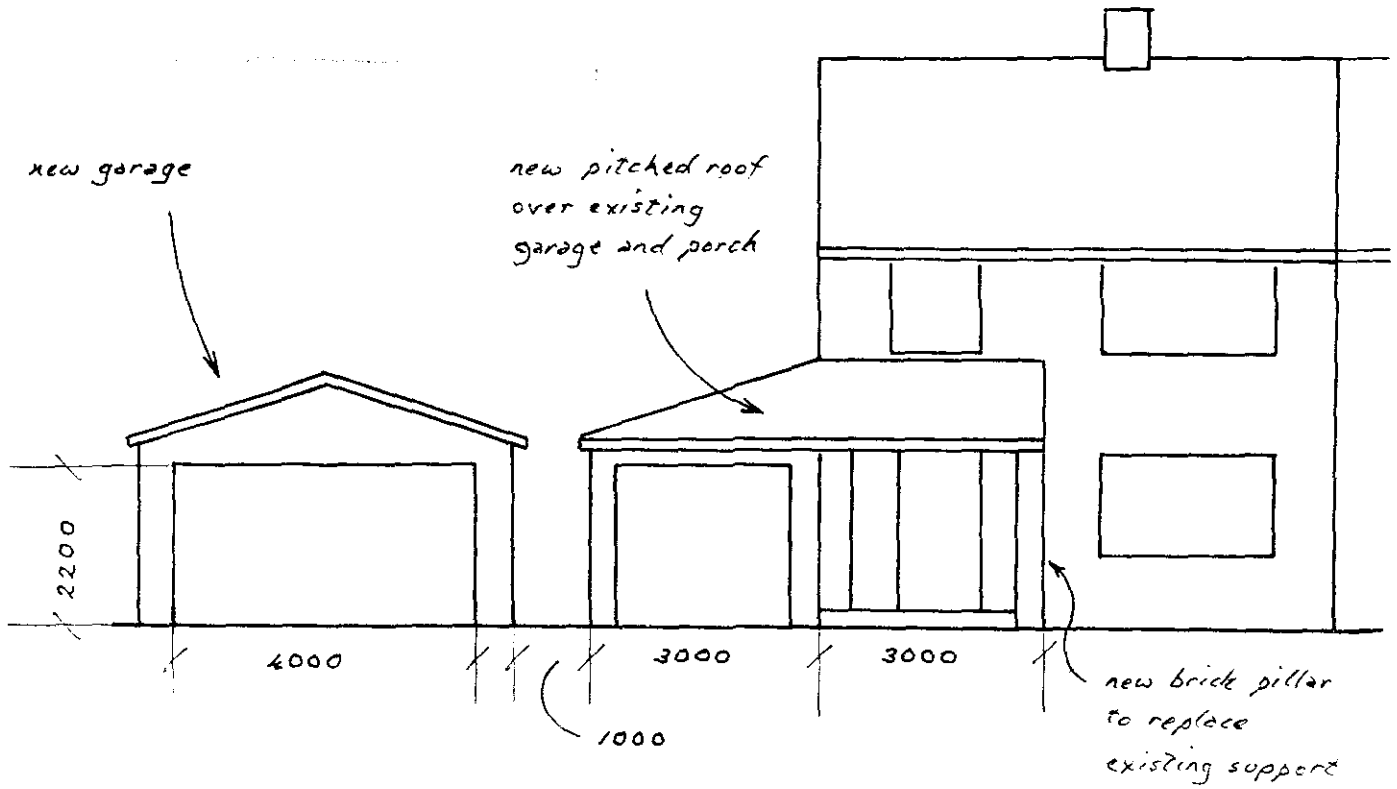


SOUTH ELEVATION (1:100)


Received 9-10-01
H16/1196/01

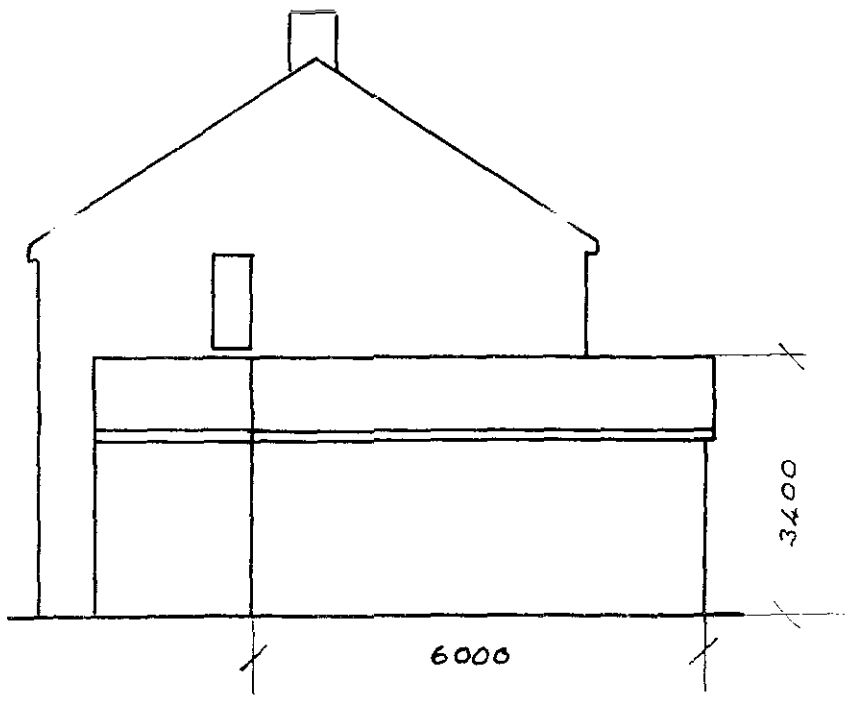


WEST ELEVATION (1:100)

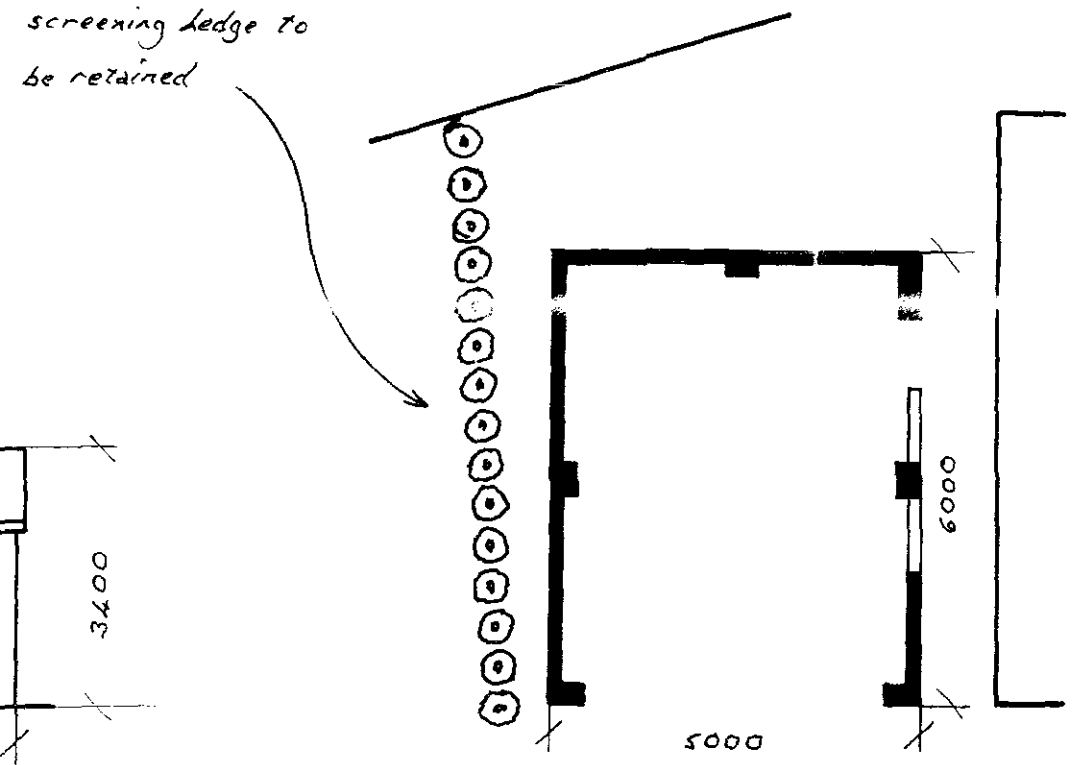

PLAN OF NEW GARAGE (1:100)

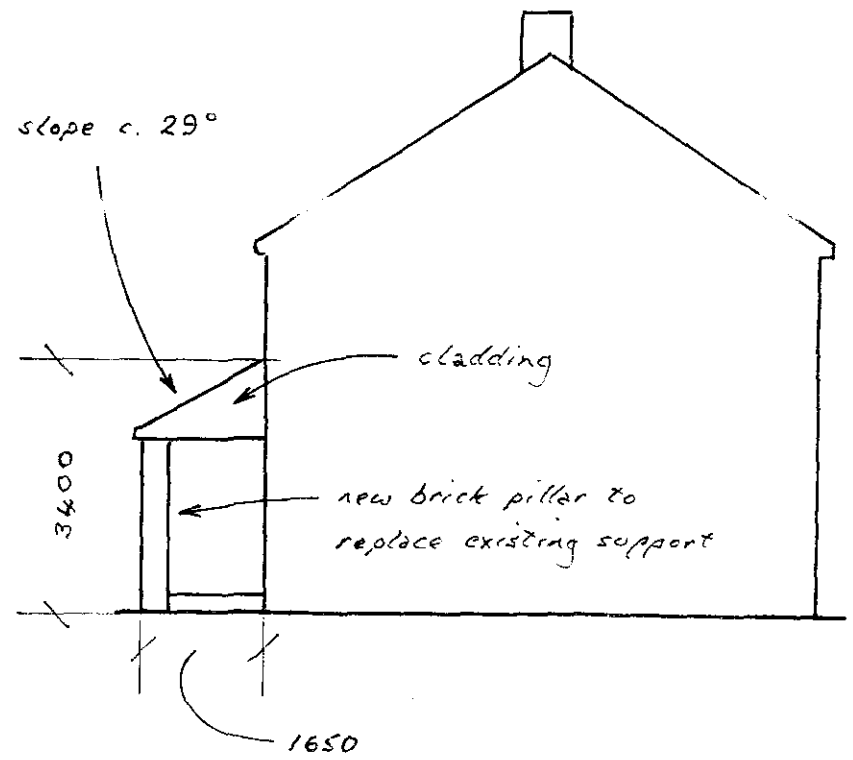

EAST ELEVATION (1:100)

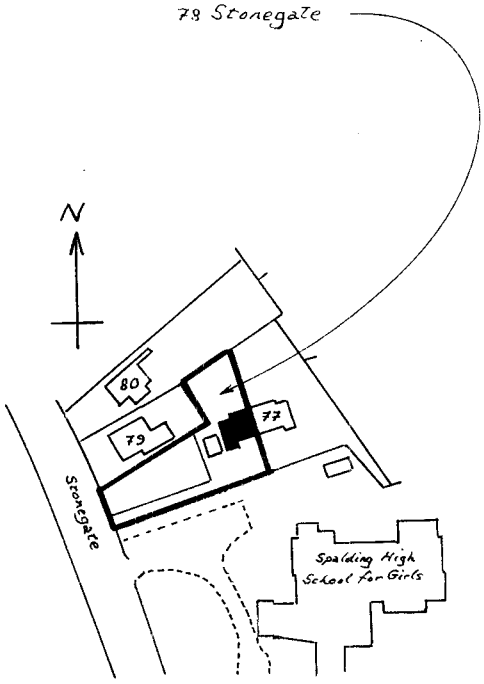

SITE PLAN (1:1250)

REF. TF 253 224

PLANS FOR:

a) proposed pitched roof over existing garage and porch
b) proposed new garage at 78 Stonegate, Spalding, Lincs. PE11 2PH

FOR: Mr M. Alford

DRAWN: DVA DATE: OCT. 2001

SCALE: 1:1250 & 1:100 (metric notation)

DETERMINED PLAN

SOUTH HOLLAND DC PLANNING 10 OCT 2001 Ref. 11961