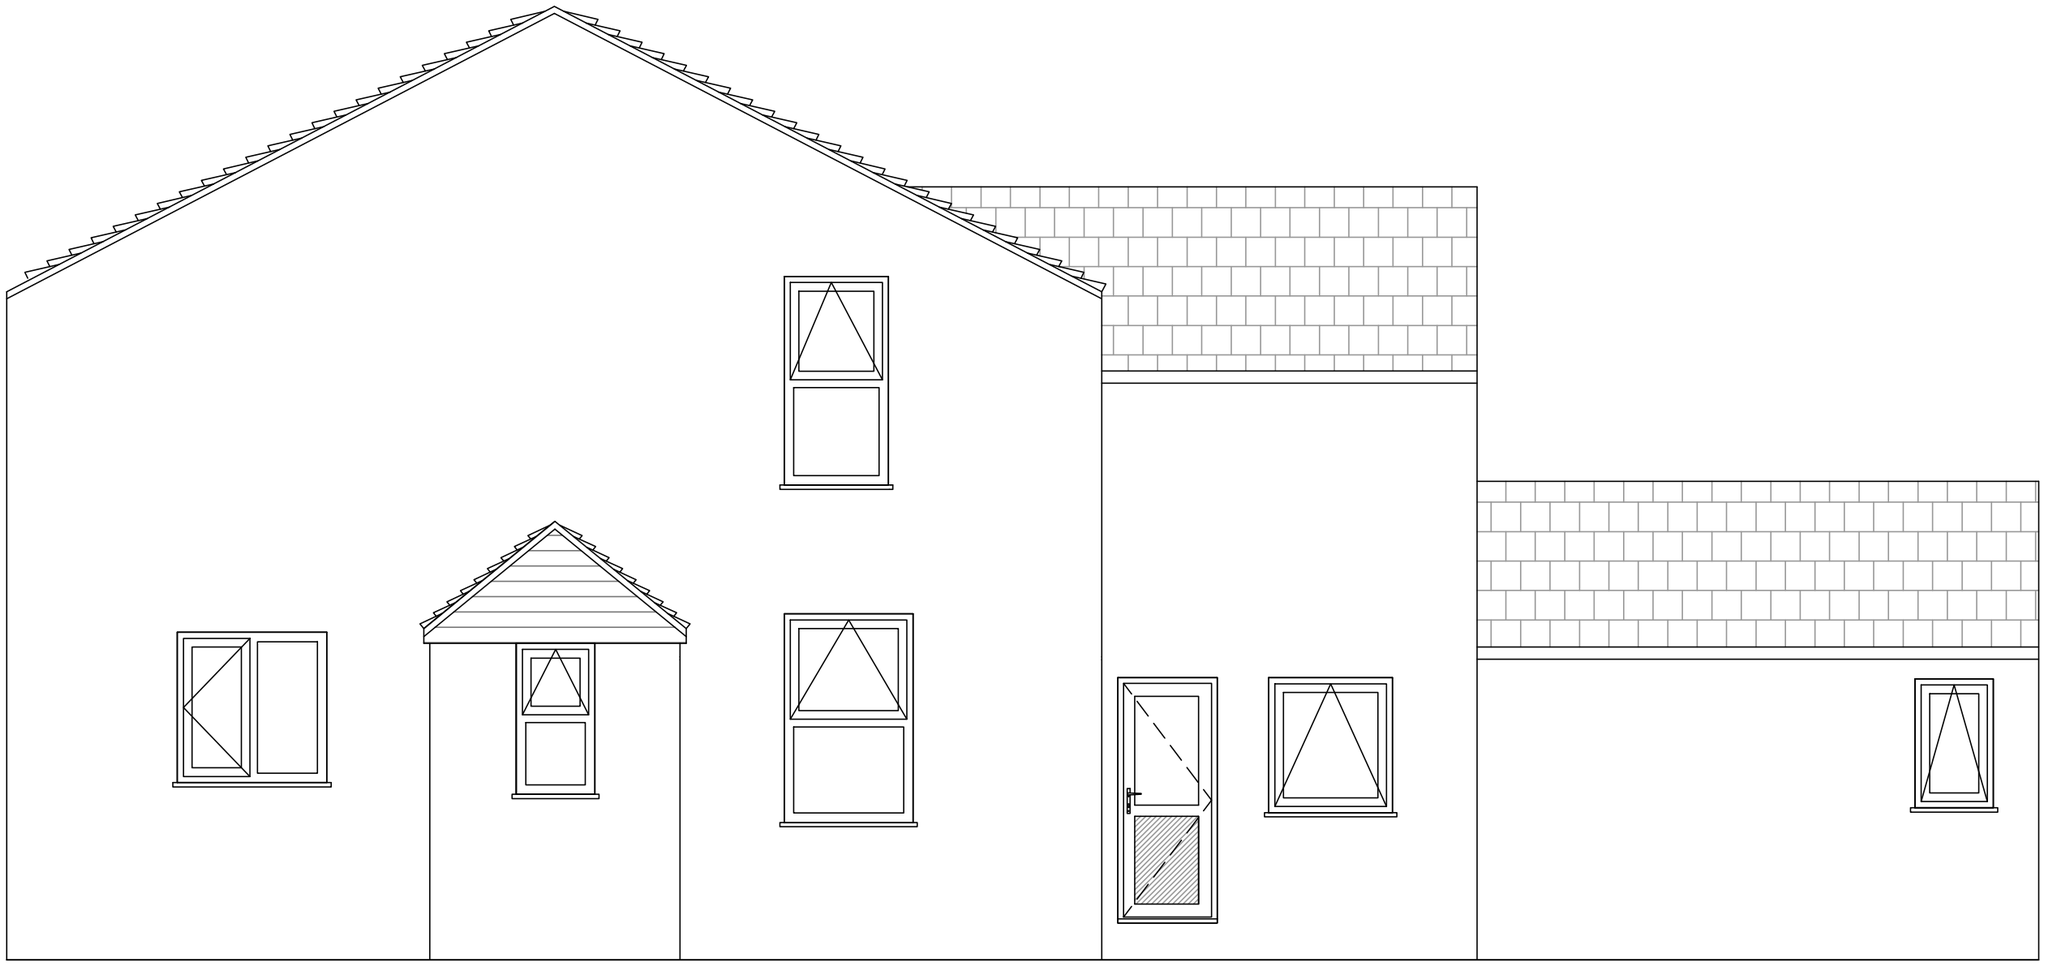


Front Elevation

Rev.	Date	Description	Initials

Notes:
Any drawings or plans depicted make no allowance for the provision of any tie bars within the roof of the proposed conservatory. This can only be determined once the roof is put into manufacture.

This drawing is the copyright of Anglian Home Improvements and must not be re-issued, loaned or copied without their consent.
All dimensions are in millimetres (mm) unless noted otherwise.
Do not use for base laying purposes

Produced on A3 paper

4 3 2 1 0 1:50 Scale Bar 1:100 0 1 2 3 4 5 6 7 8 9 10

Anglian Home Improvements
TELEPHONE: 0845 437 3600
FACSIMILE: 01603 480101

Drawing title: **Existing Plan and Elevations**

CONTRACT No. : 099/88482 **Page 1 of 4**

Proposed: PVCu WHITE KNIGHT CONSERVATORY
at: 1 Claylake Farm Cottage
Burr Lane
Spalding, Lincolnshire
PE12 6AZ

For :..... Mrs Woolmer

Drawers initials: D.J **Scale :** **1:50** **Date:** 18/12/15