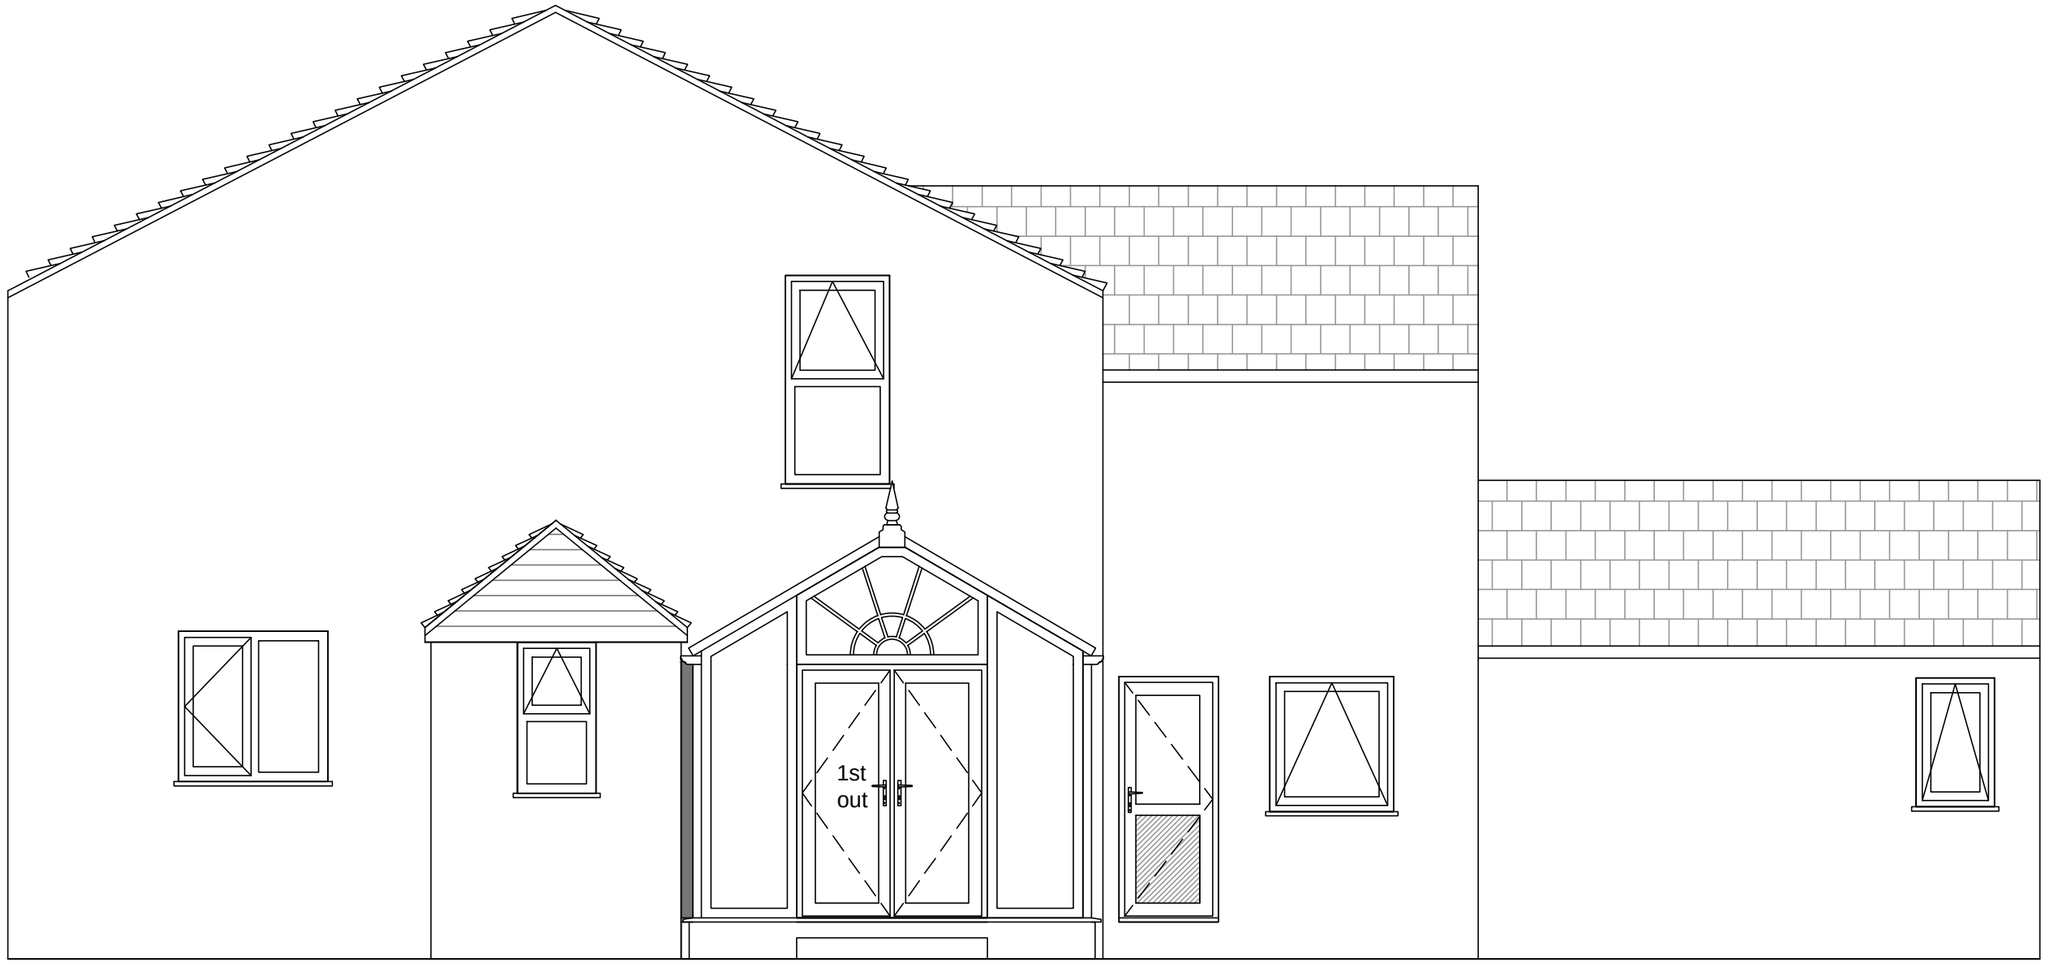


Front Elevation

Notes:
Any drawings or plans depicted make no allowance for the provision of any tie bars within the roof of the proposed conservatory. This can only be determined once the roof is put into manufacture.

Knockthrough and new physical barrier by Anglian

Full height tilt turn vents are not to be used as doors

This drawing is the copyright of Anglian Home Improvements and must not be re-issued, loaned or copied without their consent.
All dimensions are in millimetres (mm) unless noted otherwise.
Do not use for base laying purposes

Produced on A3 paper

4 3 2 1 0 1:50 Scale Bar 1:100 0 1 2 3 4 5 6 7 8 9 10

Rev.	Date	Description	Initials

Anglian Home Improvements
Telephone: 0845 437 3600
Facsimile: 01603 480101

Drawing title: **Proposed Plan and Elevations**

Contract No. : 099/88482 **Page 1 of 4**

Proposed: PVCu WHITE KNIGHT CONSERVATORY
At: 1 Claylake Farm Cottage
Burr Lane
Spalding, Lincolnshire
PE12 6AZ

For : Mrs Woolmer

Drawers initials: D.J **Scale :** **1:50** **Date:** 18/12/15