

THIS DRAWING IS NOT TO BE USED FOR CONSTRUCTION.
DO NOT SCALE FROM THIS DRAWING


REV DATE NOTES

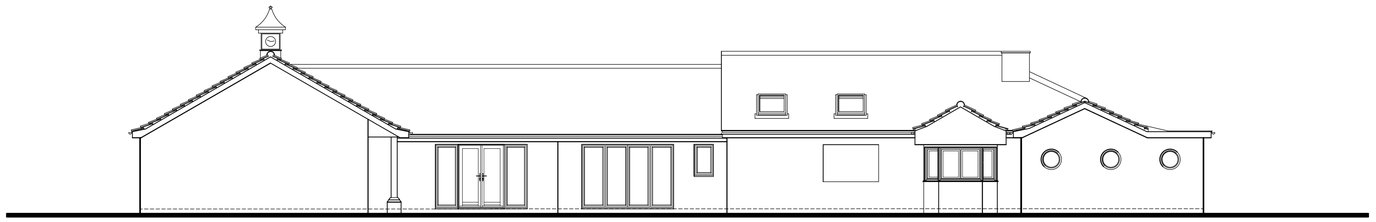


North Elevation

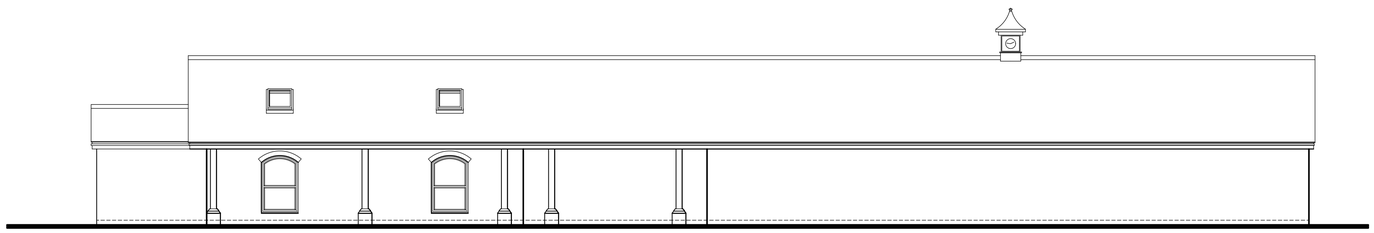


East Elevation

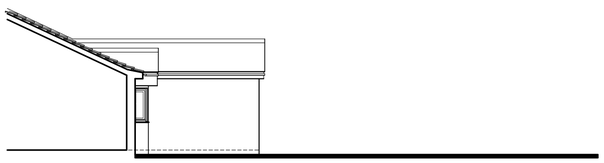

East Elevation (Within Parking Area)

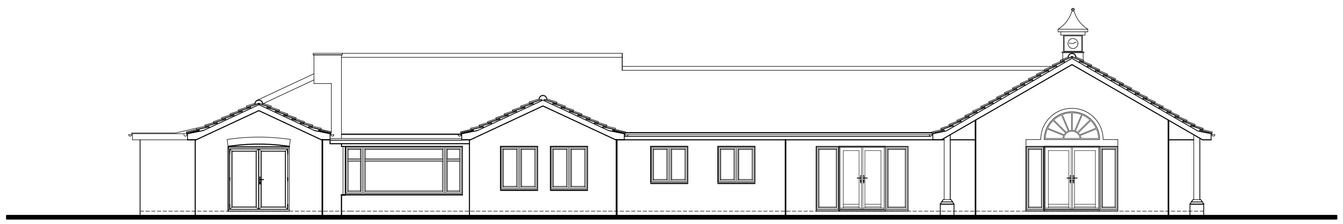

South Elevation

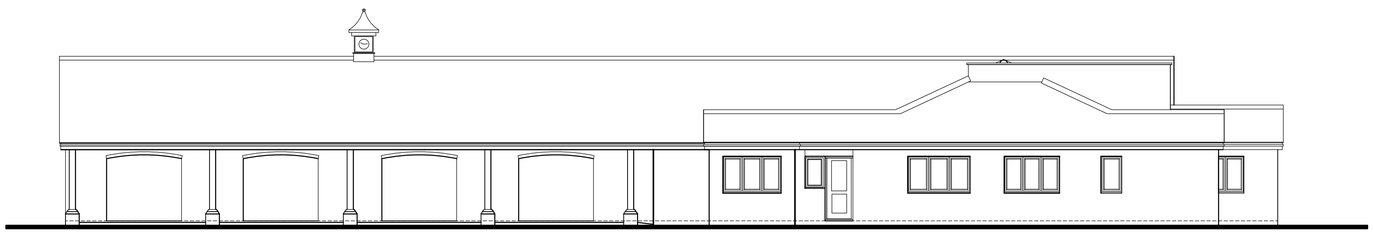

West Elevation

0 1 2 5 10
Scale 1:100

seven22 ARCHITECTURE LTD

22 SHORE VIEW, PETERBOROUGH
CAMBRIDGESHIRE, PE7 8FS
E.info@seven22.co.uk ~ **T**.07799 585277

PROJECT	CLIENT
PROPOSED SWIMMING POOL HEATHERDOWN ELM LANE SPALDING LINCOLNSHIRE	Mr K FRITH HEATHERDOWN ELM LANE SPALDING LINCOLNSHIRE

TITLE
EXISTING ELEVATIONS

DRAWING No.
009 - 003

SCALE	DATE	REV
1:100 @ A1	Nov 19	