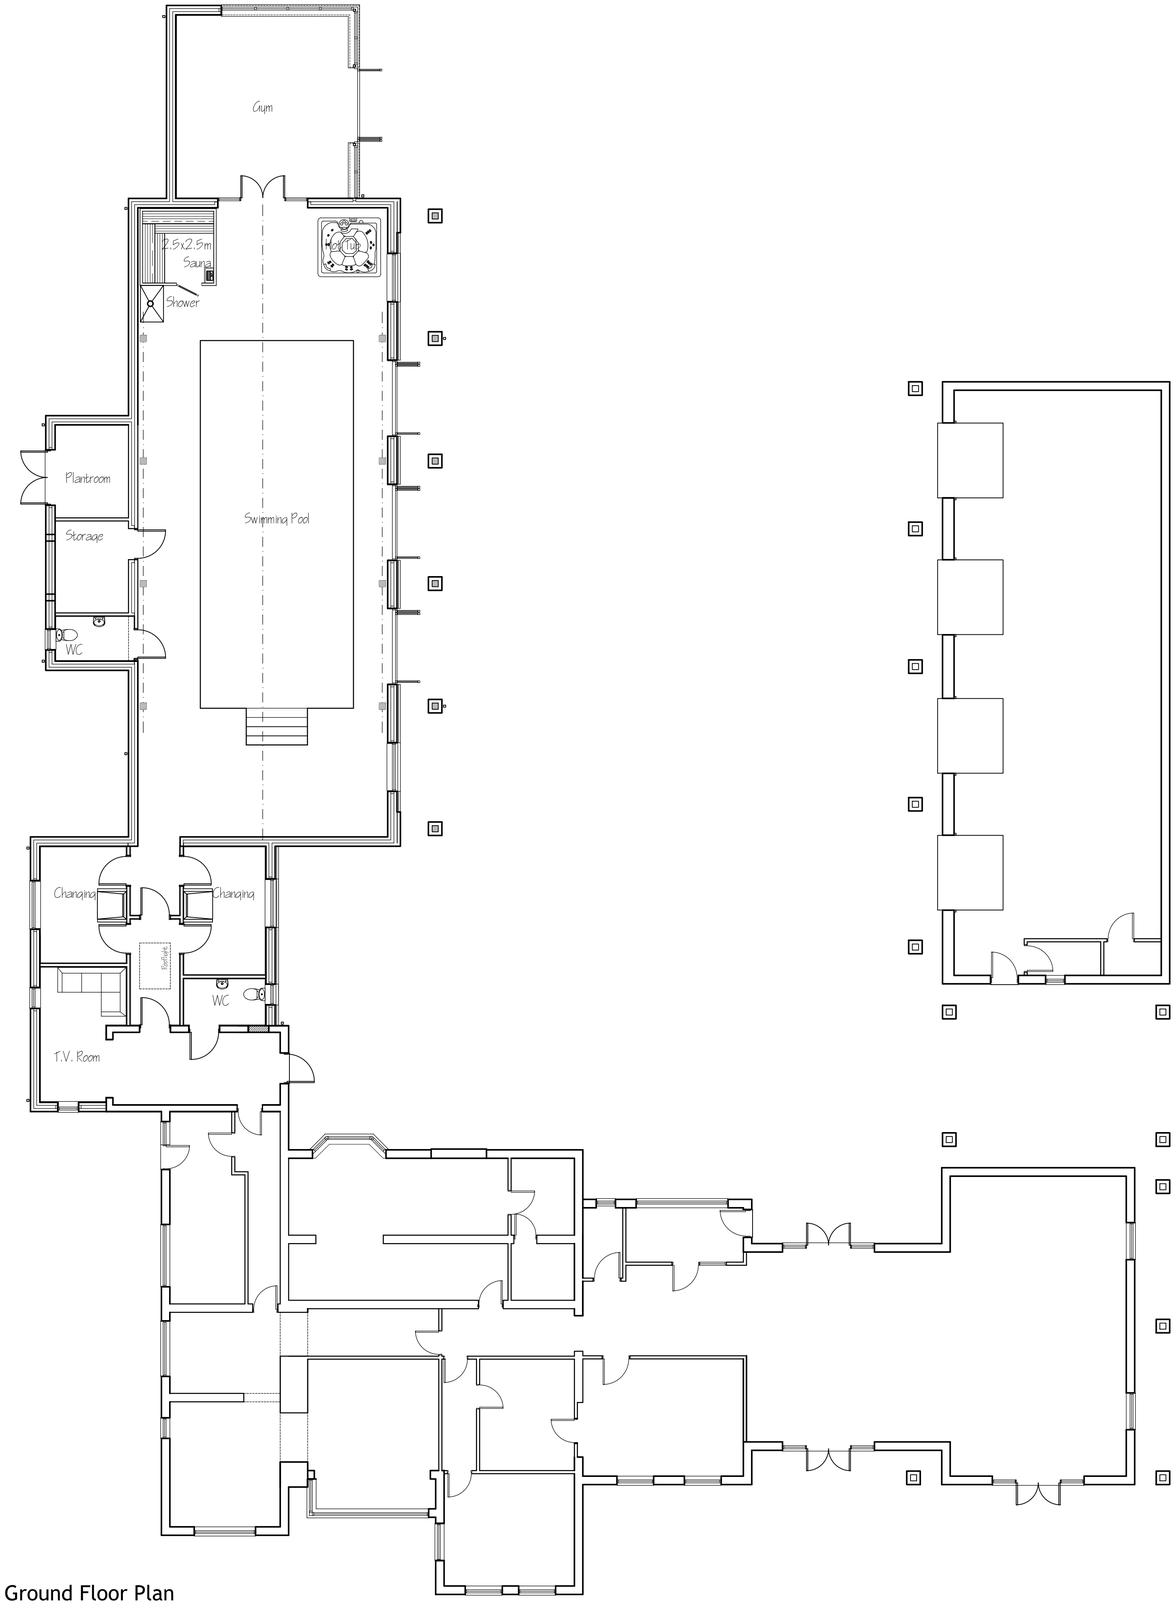


Proposed Ground Floor Plan

THIS DRAWING IS NOT TO BE USED FOR CONSTRUCTION.
DO NOT SCALE FROM THIS DRAWING

REV	DATE	NOTES

0 1 2 5 10
Scale 1:100

seven22 ARCHITECTURE LTD
22 SHORE VIEW, PETERBOROUGH
CAMBRIDGESHIRE, PE7 8FS
E.info@seven22.co.uk ~ **T**.07799 585277

PROJECT	CLIENT
PROPOSED SWIMMING POOL HEATHERDOWN ELM LANE SPALDING LINCOLNSHIRE	Mr K FRITH HEATHERDOWN ELM LANE SPALDING LINCOLNSHIRE

TITLE
PROPOSED FLOOR PLAN

DRAWING No.
009 - 005

SCALE	DATE	REV
1:100 @ A1	Nov 19	