
THIS DRAWING IS NOT TO BE USED FOR CONSTRUCTION.
DO NOT SCALE FROM THIS DRAWING

REV DATE NOTES

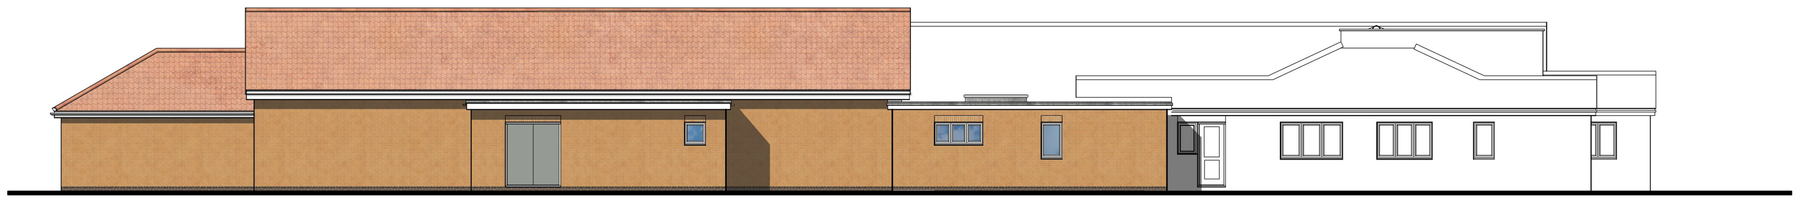

South Elevation



West Elevation

0 1 2 5 10
Scale 1:100

seven22
ARCHITECTURE LTD

22 SHORE VIEW, PETERBOROUGH
CAMBRIDGESHIRE, PE7 8FS
E.info@seven22.co.uk ~ **T**.07799 585277

PROJECT	CLIENT
PROPOSED SWIMMING POOL HEATHERDOWN ELM LANE SPALDING LINCOLNSHIRE	Mr K FRITH HEATHERDOWN ELM LANE SPALDING LINCOLNSHIRE

TITLE
PROPOSED ELEVATIONS (Sheet 2 of 2)

DRAWING No.
009 - 008

SCALE	DATE	REV
1:100 @ A1	Nov 19	