

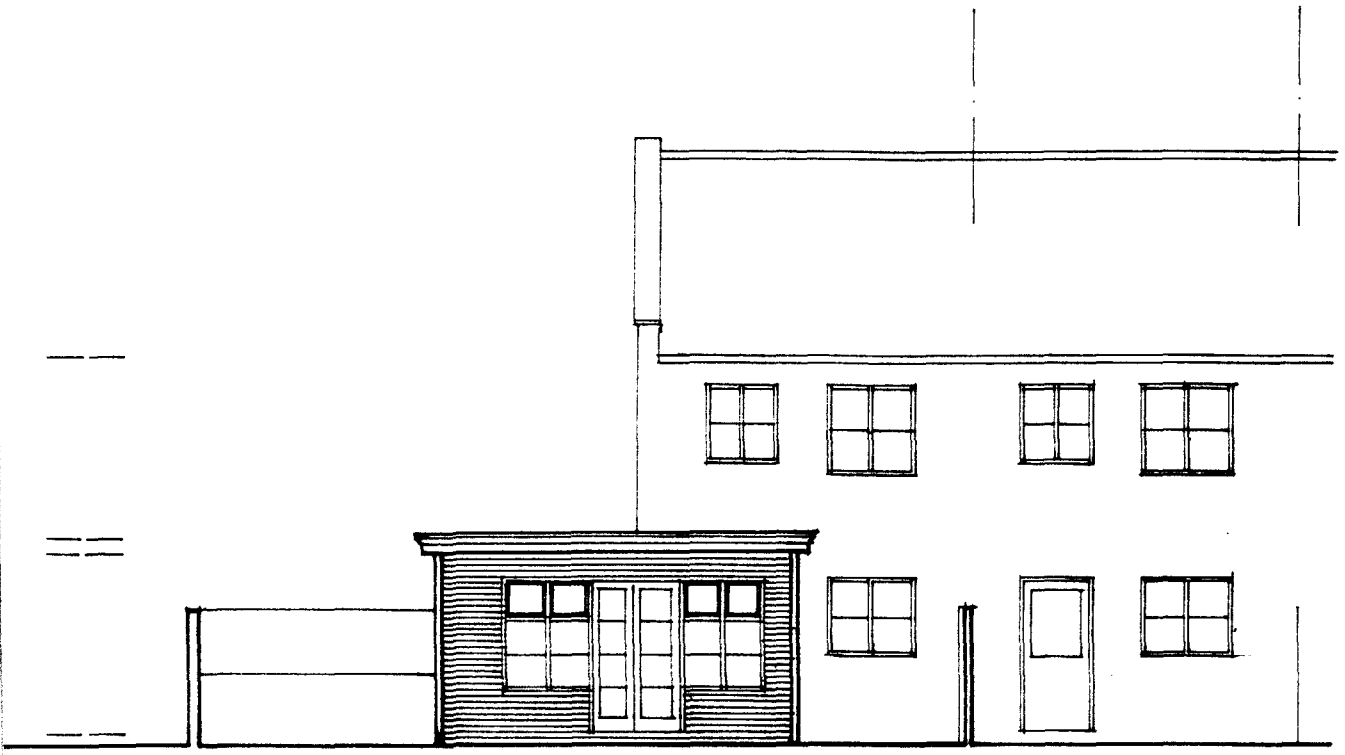


REAR ELEVATION S.W.

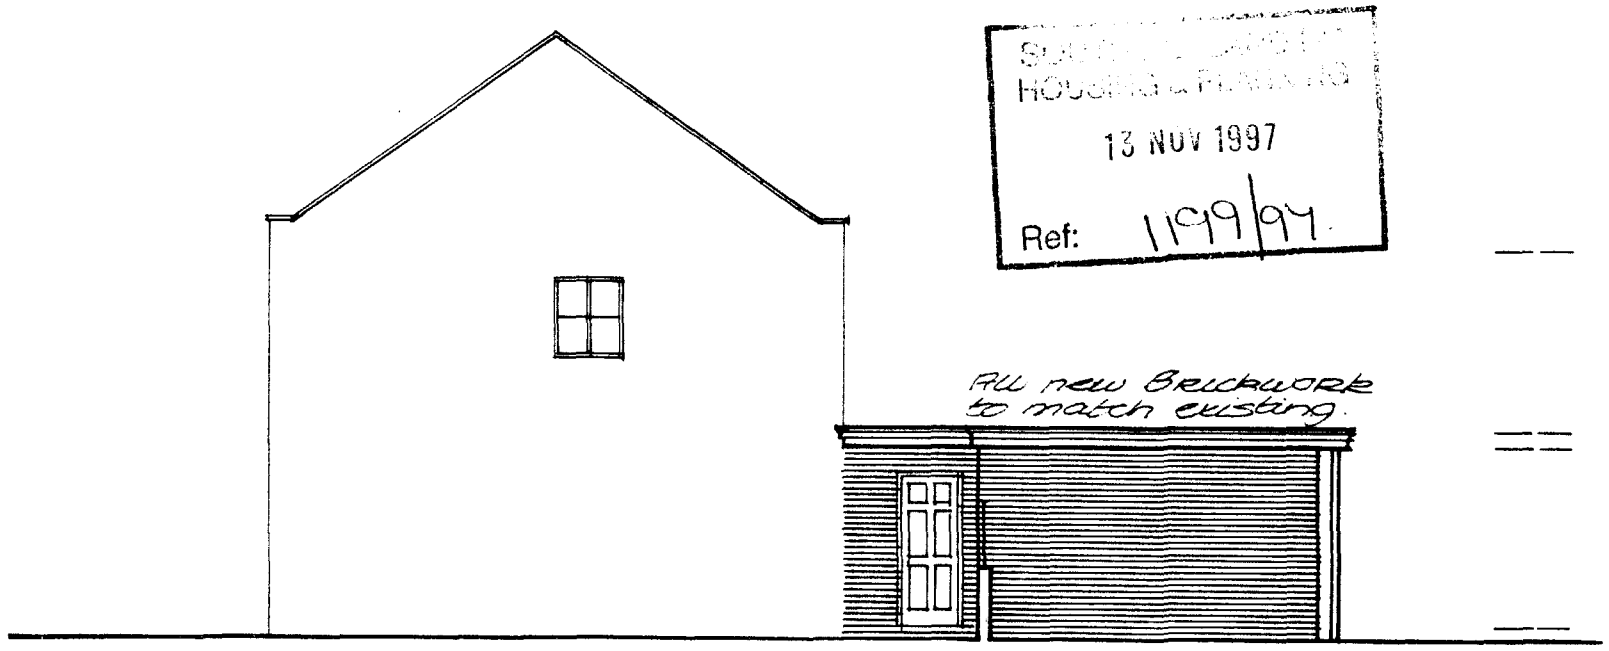


SIDE ELEVATION TO SCHOOL N.W.

13 NOV 1997
Ref: 1199/97

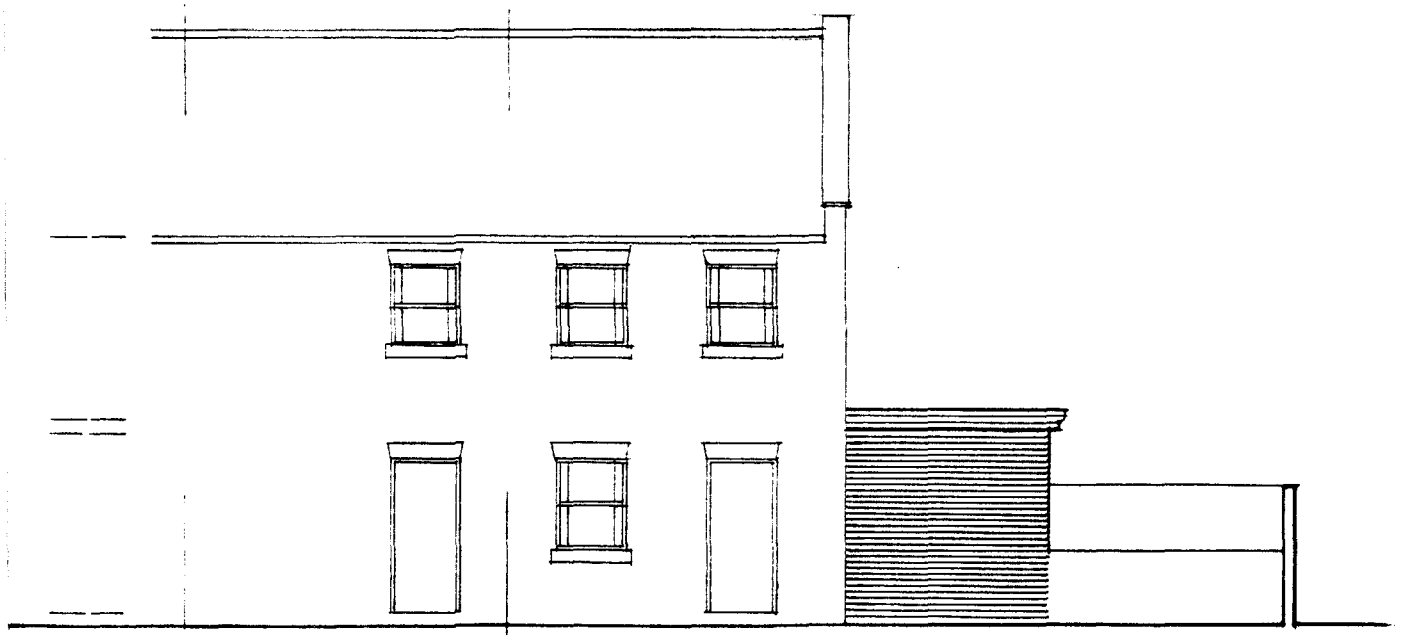

FRONT ELEVATION N.E.

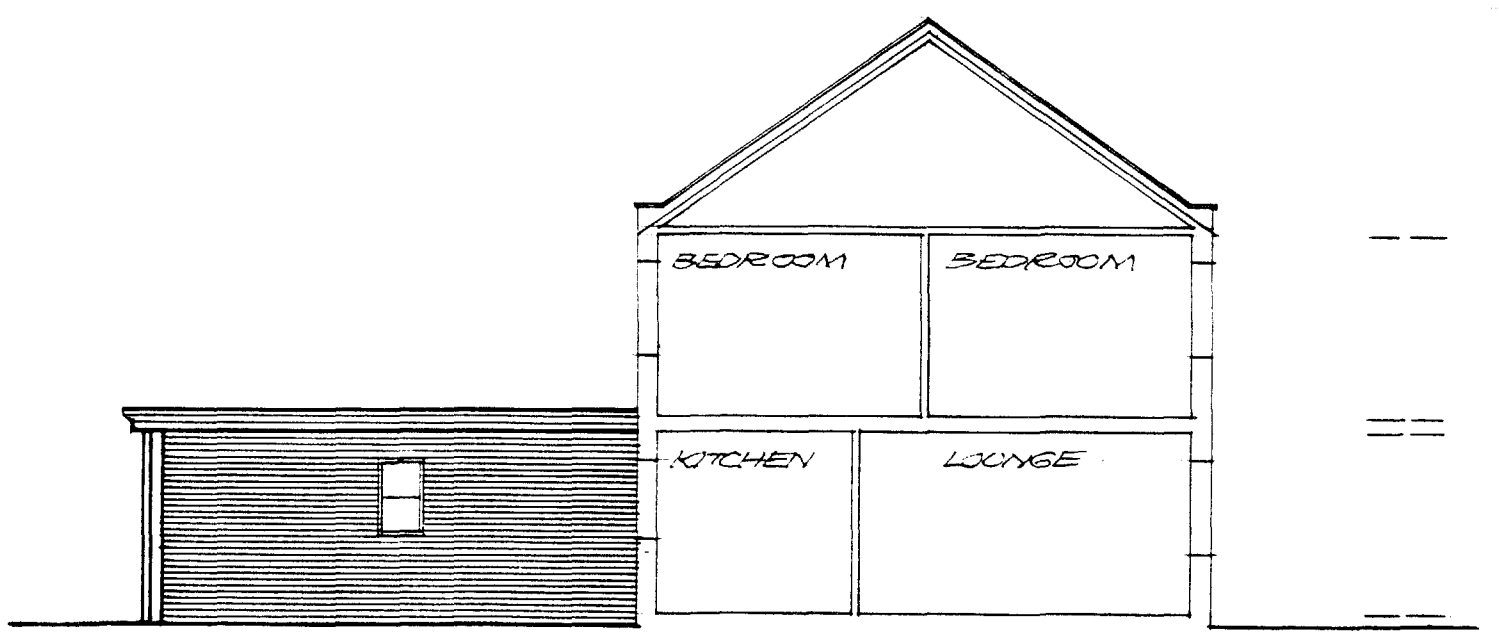


SIDE ELEVATION S.E.

PLAN

PROPOSED EXTENSION.
REAR LOBBY - DINING SUN LOUNGE
12 CHANCERY COURT
SPALDING . LINCS.

ASHTON KING ARCHITECTS
TEL: 07000 100141

SCALE: 1:100

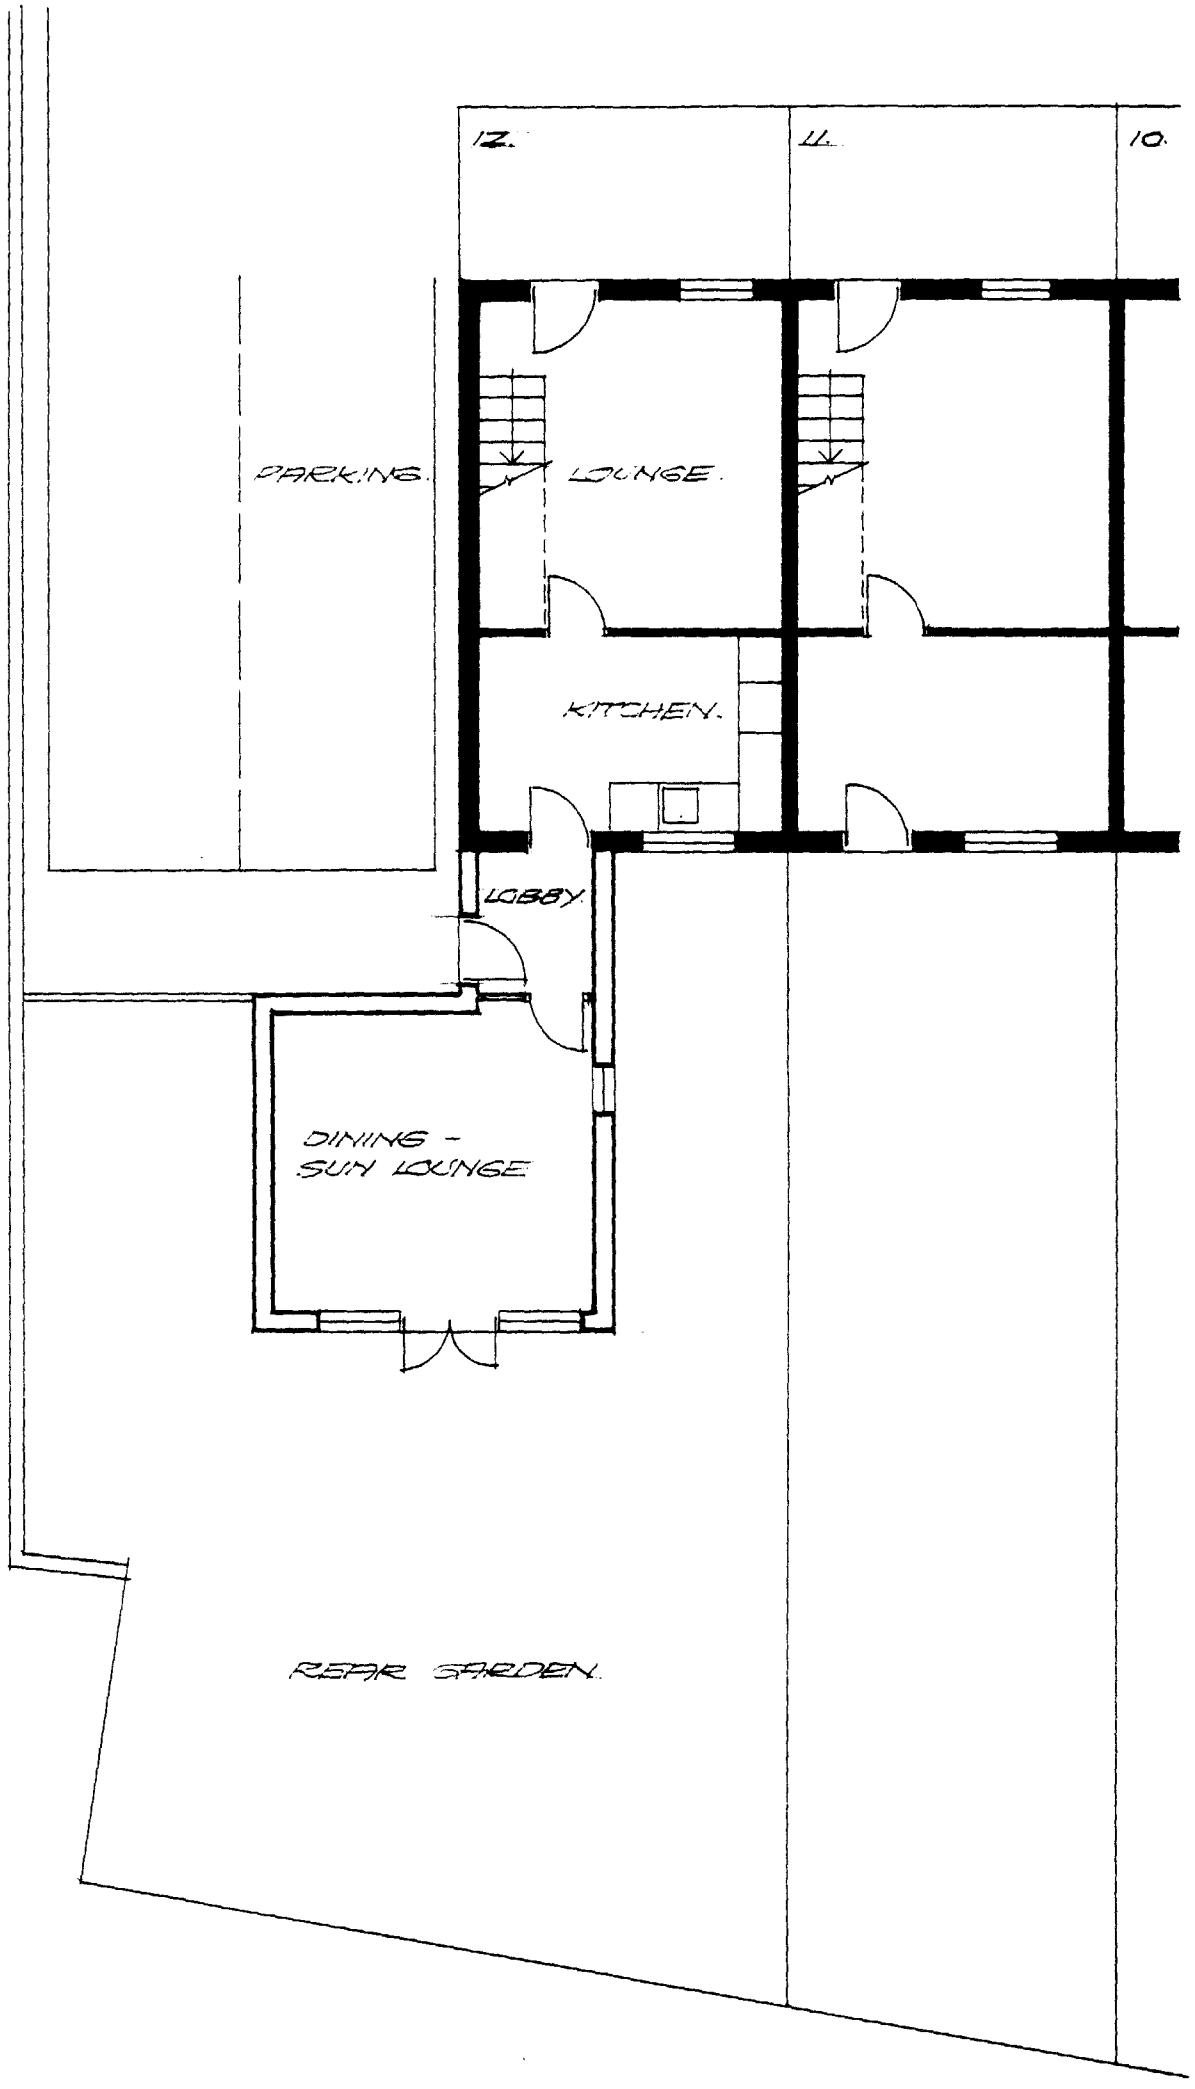

GROUND FLOOR PLAN.

13 Nov 1997
Ref: 1199/97

DETERMINED
PLAN

PROPOSED EXTENSION.
REAR LOBBY - DINING SUN LOUNGE
12 CHANCERY COURT
SPALDING. LINCS.

ASHTON KING ARCHITECTS
TEL: 07000 100141

SCALE: 1:100