


SHDC
Planning & Development
- 5 NOV 2002
Ref 12/01/02


DETERMINED
PLAN

NOTES


All dimensions must be checked on site and not scaled from this drawing.

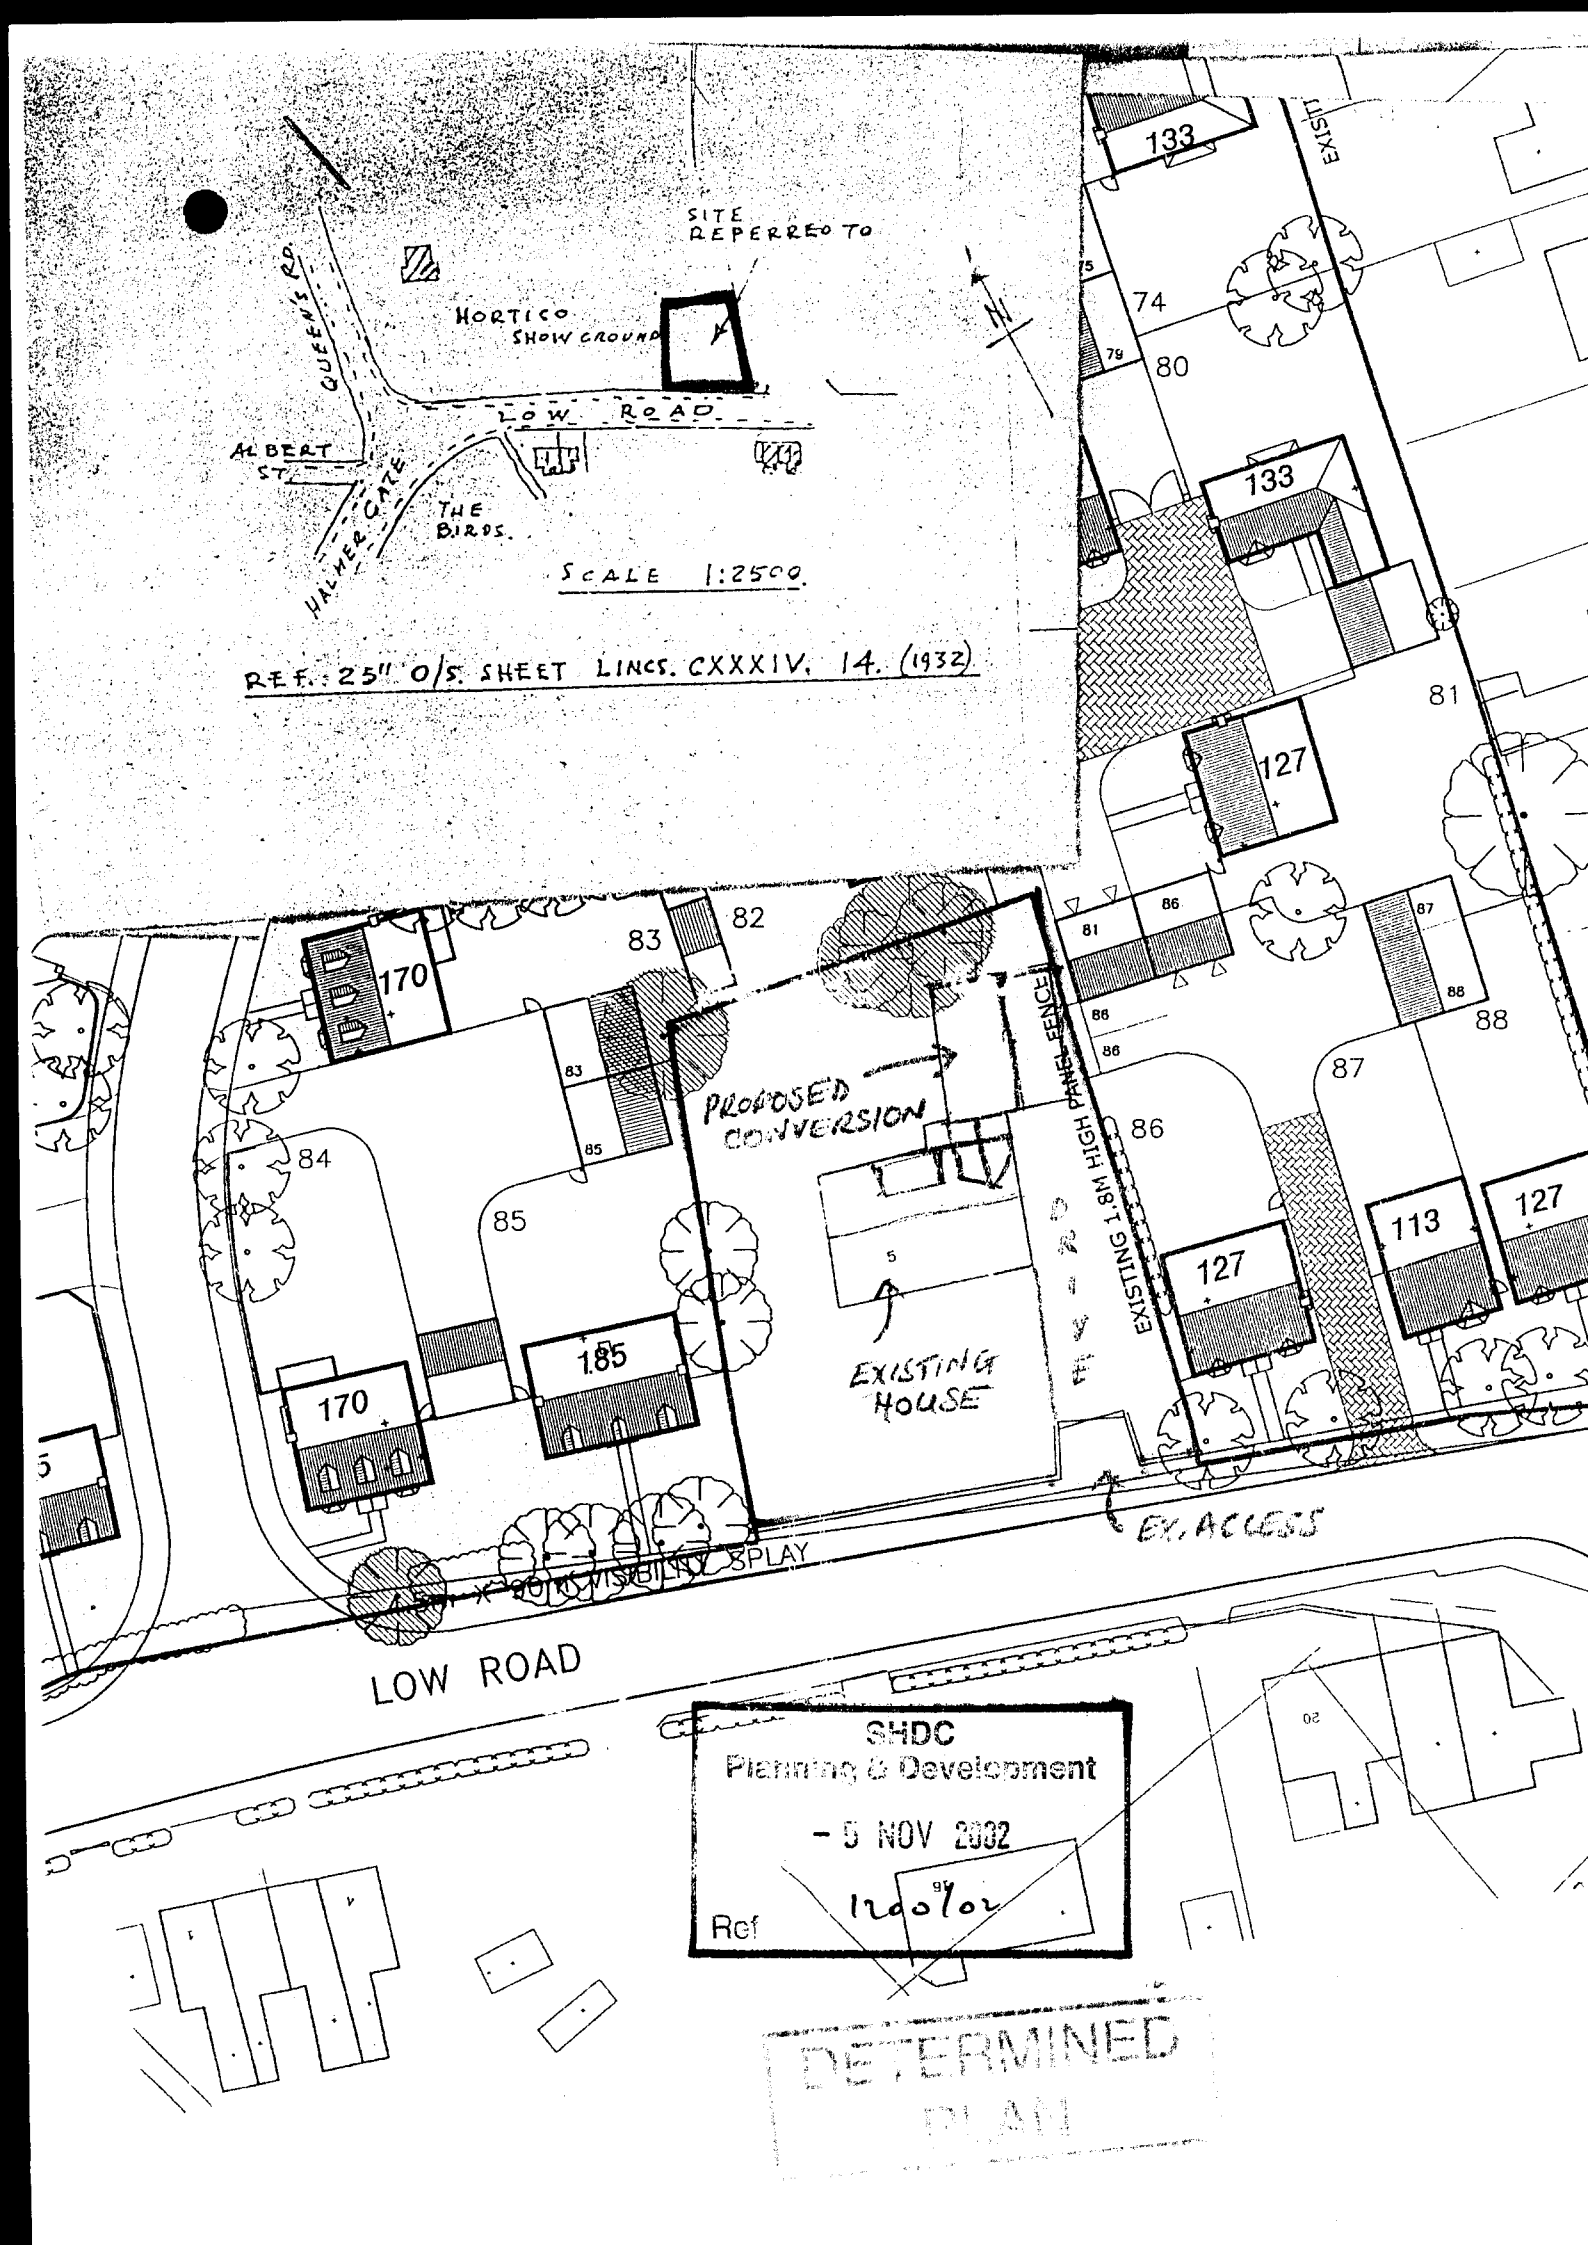


FRONT ELEVATION

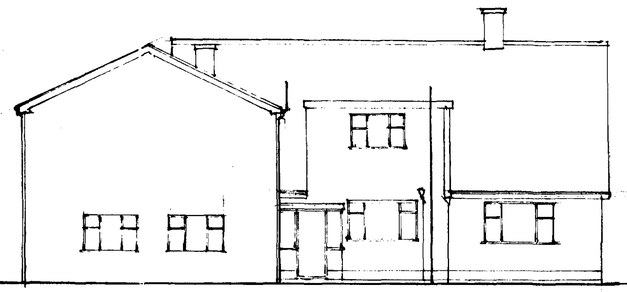


REAR ELEVATION

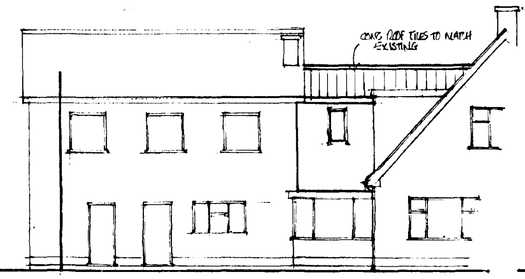


SIDE ELEVATION

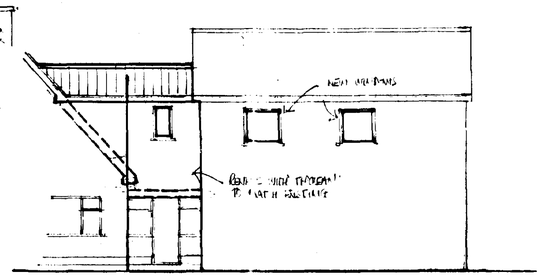

SIDE ELEVATION

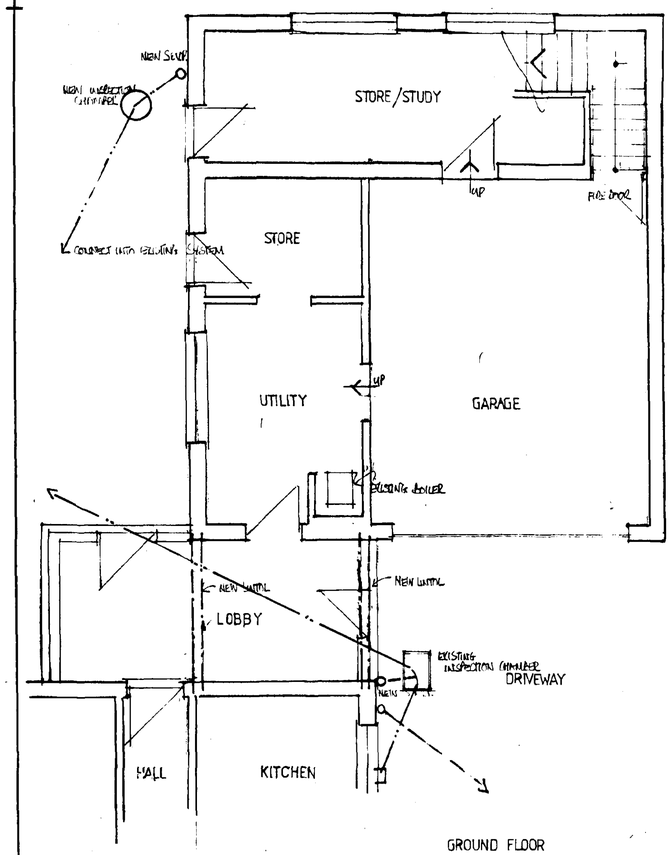


GROUND FLOOR

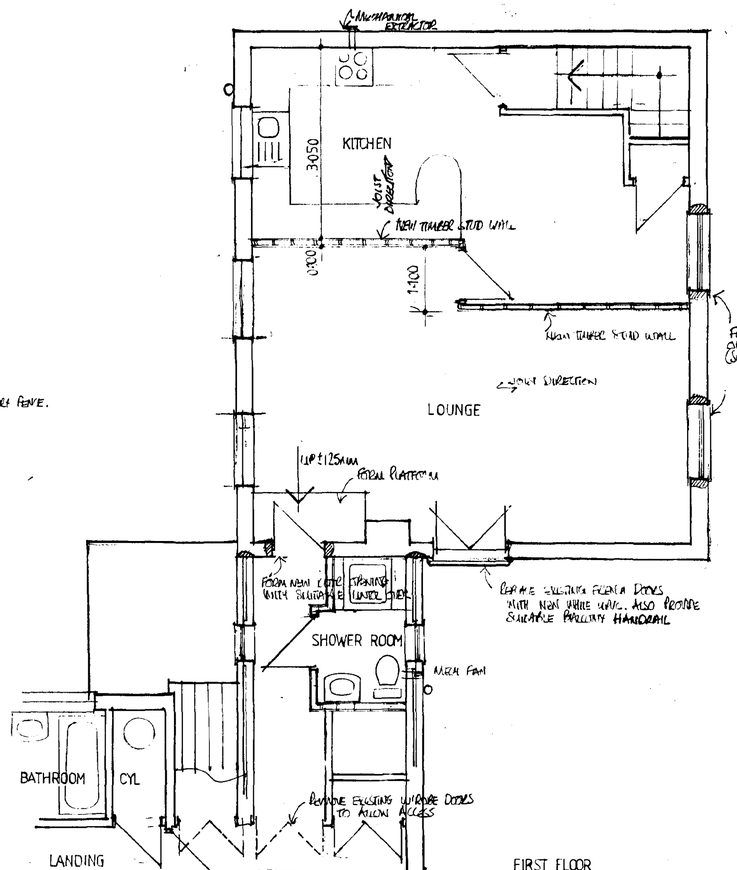

FIRST FLOOR

NB. FORM TRIMMERS TO SIDES OF NEW OPENING WHERE PARTN REMOVED.

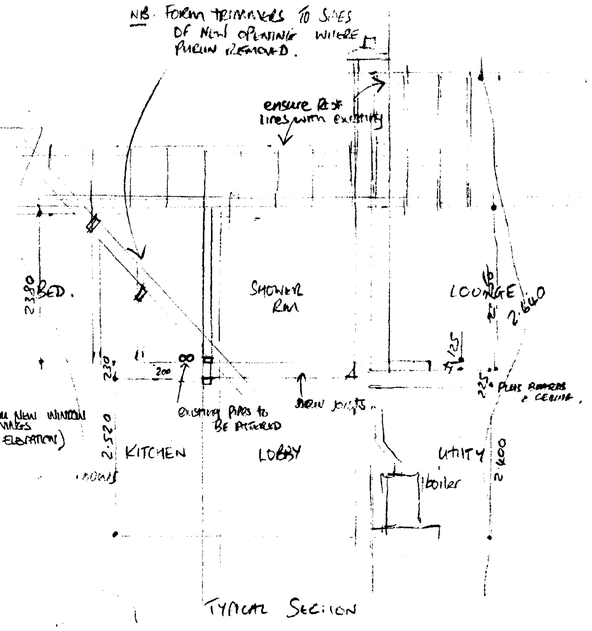

TYPICAL SECTION

A	Date	Revisions

© copyright

DETERMINED PLAN

SHDC
Planning & Development
- 5 NOV 2002
1200/02

Client

Mr & Mrs N. BULL.

Job Title

PROPOSED CHANGE OF USE FROM GAMES ROOM TO SELF CONTAINED FLAT INCL. FIRT FLOOR LINK/SHOWER ROOM 'QUO VARDIS' LOW ROAD, SPALDING. LINCS.

Drawing Title

PLANNING ONLY

Scale 1:50, 1:100.

Date OCT. 02. Drawn by LB

Drg No. Rev.