
NOTE:
THIS INSTALLATION OF DISH HD1 ON THE EXISTING SUPPORT FRAME WILL REQUIRE BT APPROVAL

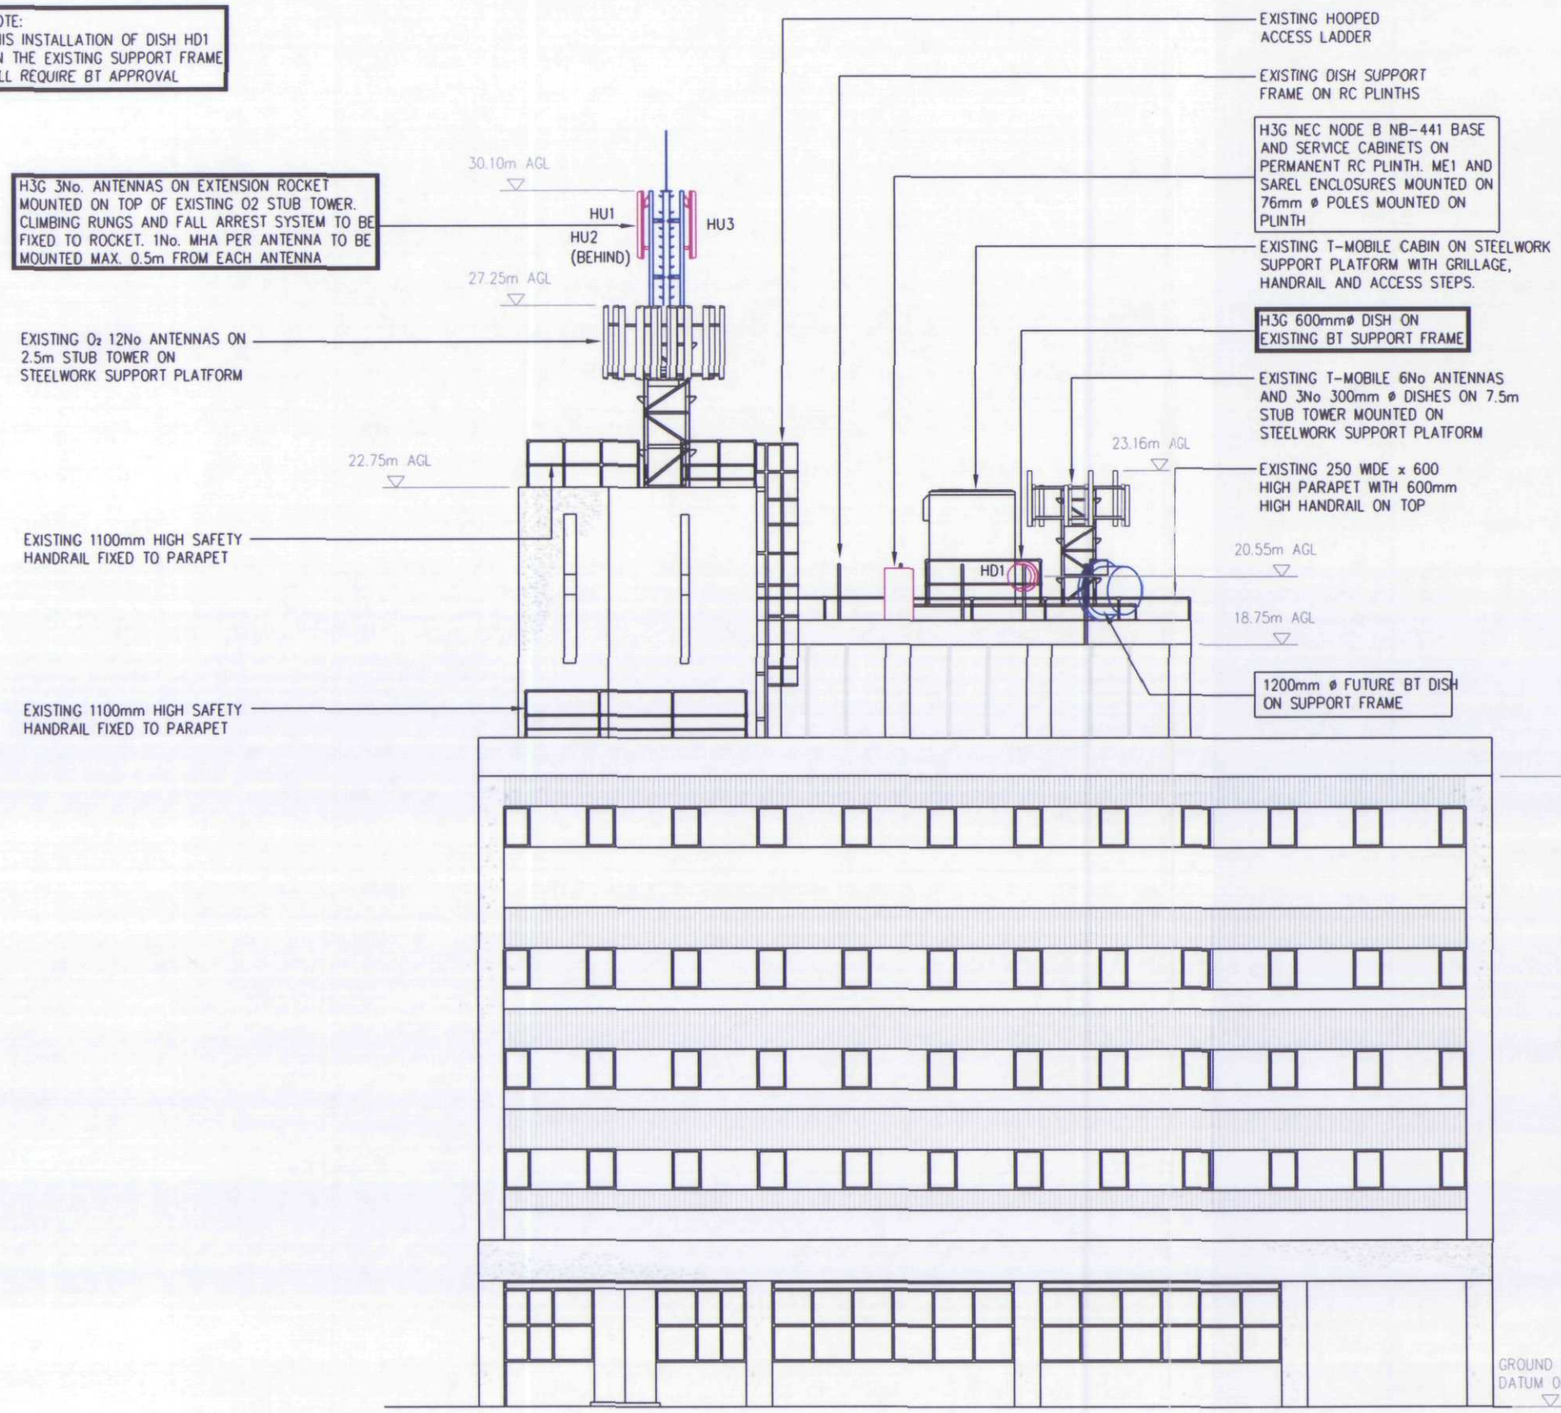

HUTCHISON 3G EQUIPMENT SCHEDULE

No.	TYPE	SIZE	OTHER INFO
No.1	NB441 BASE UNIT	1490H x 1260W x 700Dmm	PROPOSED
No.1	NB441 SERVICE UNIT	1490H x 700W x 700Dmm	PROPOSED

HUTCHISON 3G ANTENNA KEY

ITEM	ANTENNA REF	FUNCTION/ LINK NO.	TYPE / SIZE	BEARING	HEIGHT TO CENTRE OF ANTENNA FROM G/L	NO OF LNA'S (R if REMOTE)
1	HU1	TX/RX	DUAL POLAR (2212)	10°EGN	29.25m AGL	1(R)
2	HU2	TX/RX	DUAL POLAR (2212)	110°EGN	29.25m AGL	1(R)
3	HU3	TX/RX	DUAL POLAR (2212)	235°EGN	29.25m AGL	1(R)

HUTCHISON 3G DISH KEY

ITEM	DISH REF	FUNCTION/ LINK NO.	TYPE / SIZE	BEARING	HEIGHT TO CENTRE OF DISH FROM G/L	3DV'S FIXED ON BACK OF DISH
1	HD1	FUTURE	600mmø	0°EGN	20.55m AGL	Y
2	HD2	FUTURE	600mmø	75°EGN	20.55m AGL	Y

HUTCHISON 3G FEEDER CABLES

ITEM	ANTENNA REF	TYPE & SIZE	MIN BEND RADIUS	MAX LENGTH	NO. OF FEEDERS
1	HU1	ANDREW LDF5/50	250mm	31m	2
2	HU2	ANDREW LDF5/50	250mm	31m	2
3	HU3	ANDREW LDF5/50	250mm	31m	2

ELECTRICITY REQUIREMENTS

SUPPLY	POWER FOR 2 FUTURE OPERATORS IN TOTAL
LOCATION	GROUND LEVEL METER CABINET
R.E.C	EAST MIDLANDS ELECTRICITY
NOTE	GENERATOR SOCKET ATTACHED TO METER CABINET

SHDC
Planning & Development
13 SEP 2004
Ref: 1200/04

DETERMINED PLAN

Except as otherwise noted, feint details indicate locations reserved for other proposals which may be the subject of separate applications.

Boxed text indicates proposed work

HUTCHISON 3G NORTH WEST ELEVATION
SCALE 1:150

CROWN CASTLE INTERNATIONAL

NOTES
1) DO NOT SCALE DIMENSIONS EXCEPT FOR PLANNING PURPOSES
2) ALL DIMENSIONS IN MILLIMETRES UNLESS STATED OTHERWISE
3) ALL LEVELS ARE IN METRES AND RELATED TO A LOCAL DATUM

Contractor: MIVAN Ltd
Consultant: MIVAN Ltd
BOSCOMBE PLACE
BOSCOMBE ROAD
DUNSTABLE
BEDFORDSHIRE LU5 4LX
Engineer: JON DRAY
01582 608636 Jon.Dray@mivan.com
Drawing manager: PAUL FOSTER
01582 608636 Paul.Foster@mivan.com

	Project No.				
	Project No.				
	Project No.				
05	Project No. 35289 MAJOR AMENDMENT		05.07.04	PF	DA
04	Project No. 35289 OPERATOR ADDED		19.11.03	E.P	DA
Iss	Revision		Date	Drn	App

© This drawing is the property of CROWN CASTLE UK LIMITED and may not be reproduced or disclosed to a third party in any form without written permission

Crown Castle International.
PO Box 98. Warwick. CV34 6TN.
TEL: 01926 416000
FAX: 01926 416600

BT skyline number
PE0104

PE01000/00004014

HUTCHISON 3G

PROPOSED INSTALLATION
NORTH WEST ELEVATION

Scale. 1:150

CCI site no. 167034

site name SPALDING ATE

WINSOVER ROAD
SPALDING
LINCOLNSHIRE
PE11 1HL

Eastings and Northings

NGR: TF24502270

Date: 19.11.03 Drn: E.P

P	TP/dir	client_type	No_issue	App
	21404	_07_100	_M05_05	DA

A3

O:\Drawings\Rooftops BT (Project Reach)\BT SITES\S\Spalding ATE-PE0104\Planning\Tp21404\PE0104_P21404_07_100_M05_05.dwg, 10/09/2004 09:20:41, Alil, (UNCONTROLLED COPY)