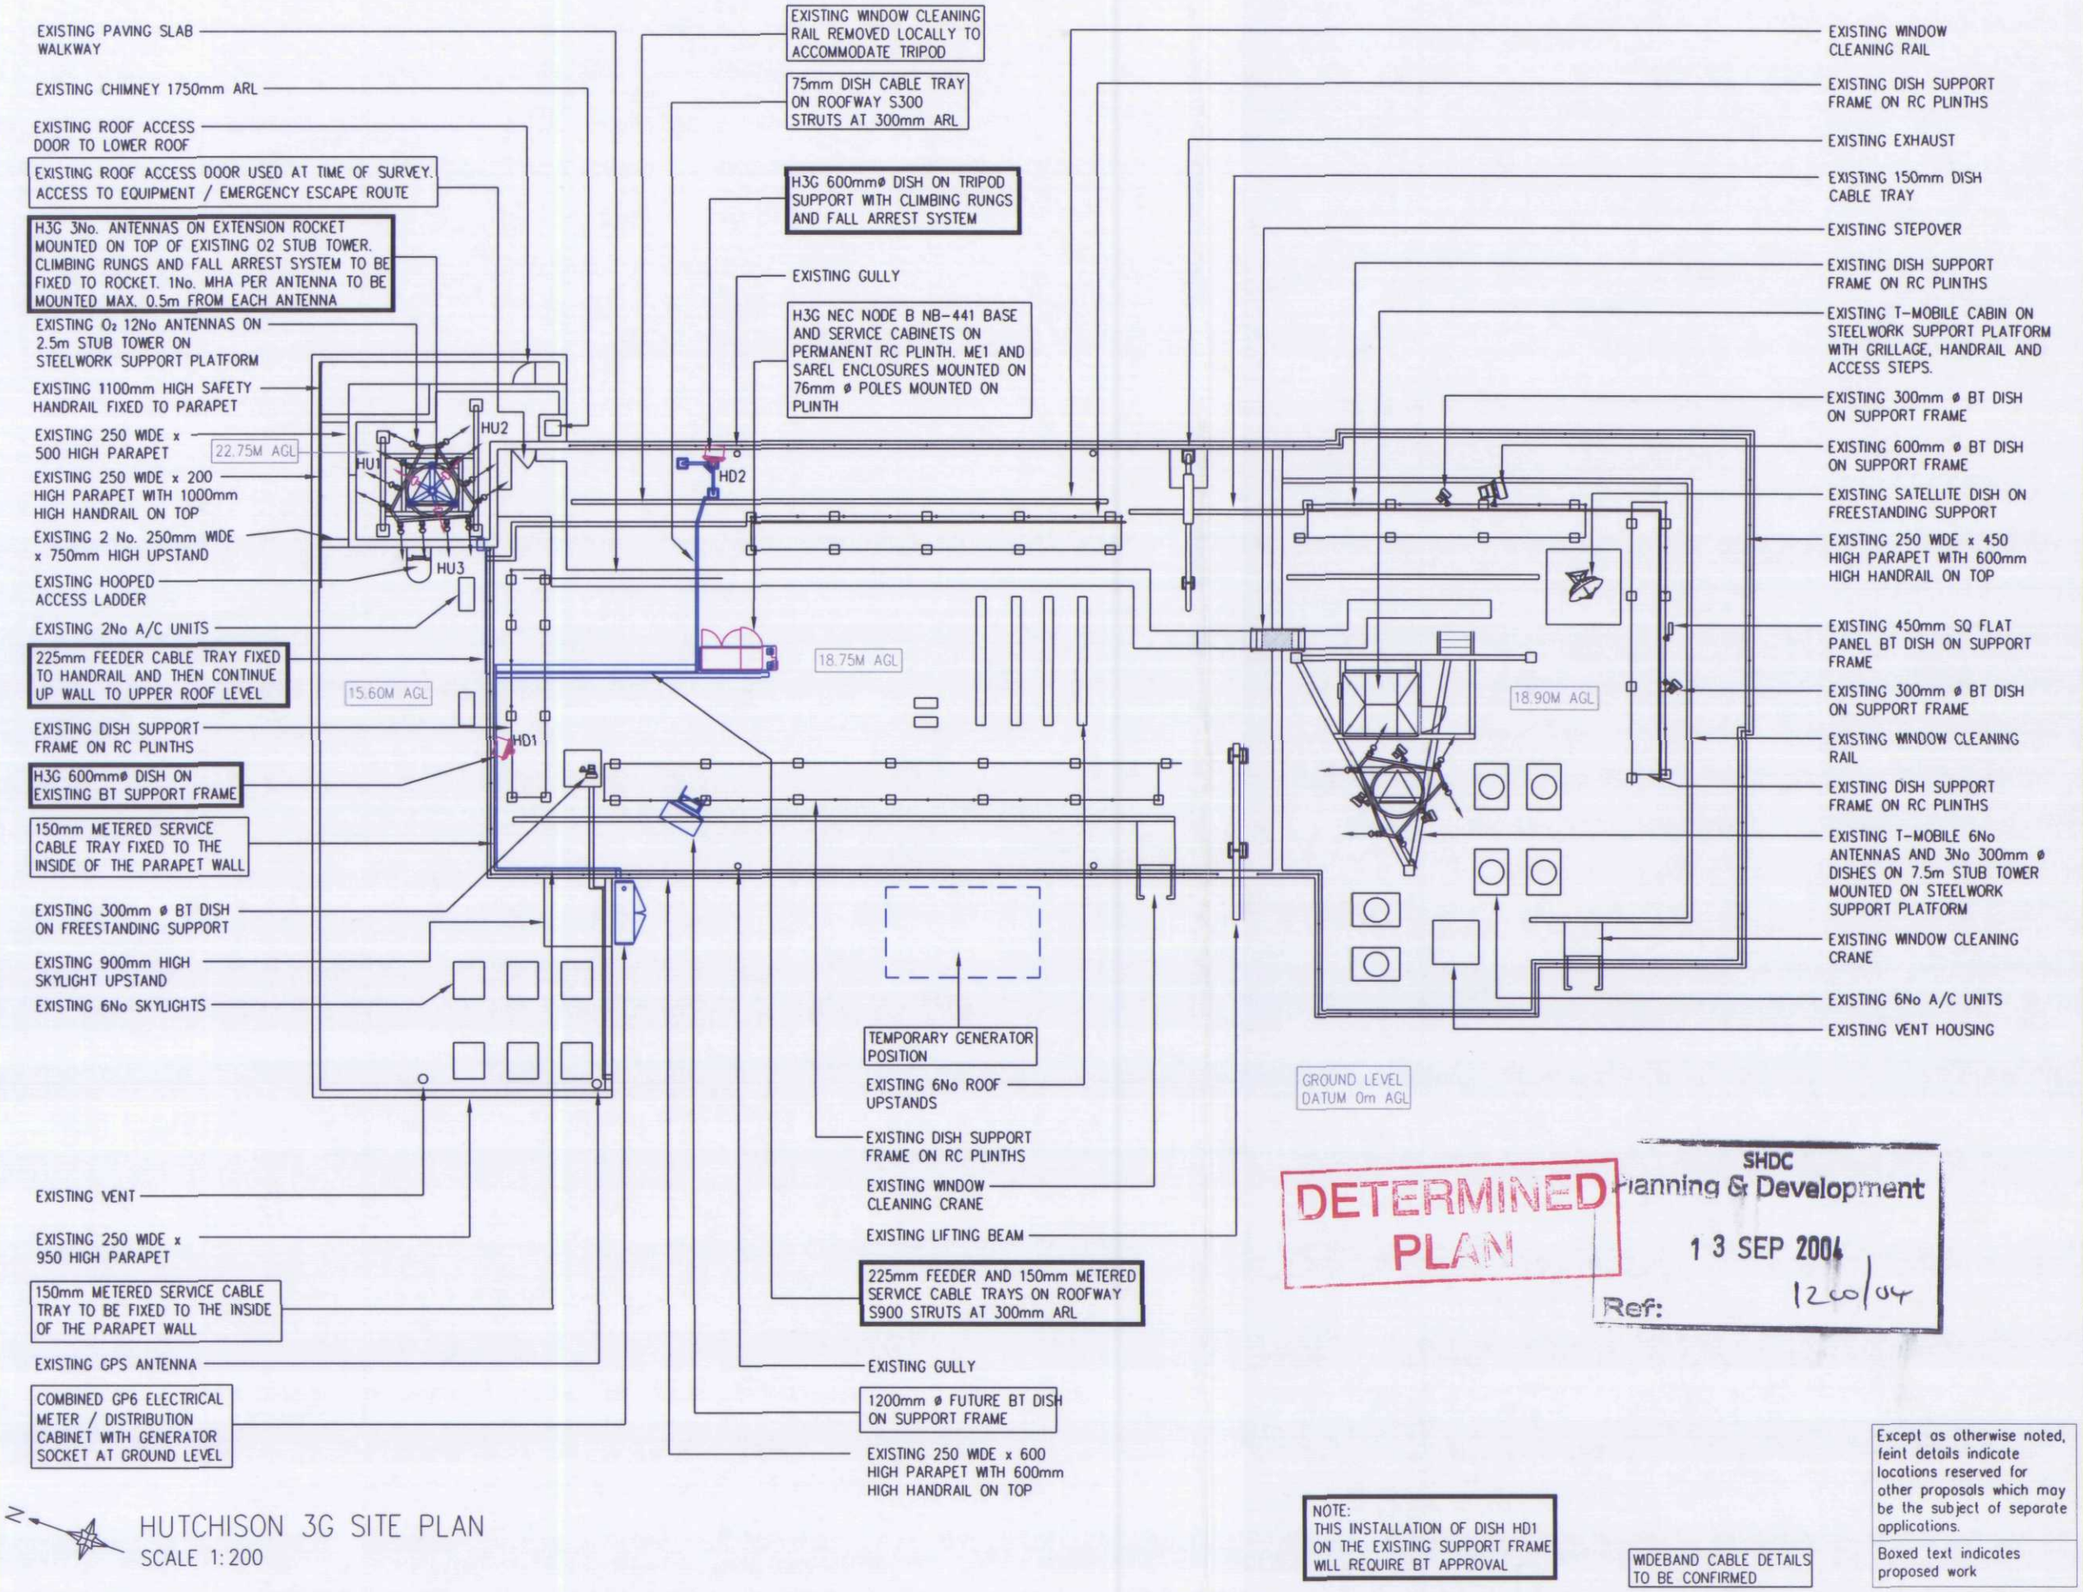


HUTCHISON 3G SITE PLAN
SCALE 1:200

DETERMINED PLAN
SHDC Planning & Development
13 SEP 2004
Ref: 1200/04

NOTE:
THIS INSTALLATION OF DISH HD1 ON THE EXISTING SUPPORT FRAME WILL REQUIRE BT APPROVAL

WIDEBAND CABLE DETAILS TO BE CONFIRMED

Except as otherwise noted, feint details indicate locations reserved for other proposals which may be the subject of separate applications.

Boxed text indicates proposed work

CROWN CASTLE INTERNATIONAL

NOTES
1) DO NOT SCALE DIMENSIONS EXCEPT FOR PLANNING PURPOSES
2) ALL DIMENSIONS IN MILLIMETRES UNLESS STATED OTHERWISE
3) ALL LEVELS ARE IN METRES AND RELATED TO A LOCAL DATUM
4) ACCESS TO BE INTERNAL. OBASS ACCESS FOR THIS SITE
5) REFER TO LATEST DRAWING P21404_07_100 FOR ELECTRICAL REQUIREMENTS AND HUTCHISON EQUIPMENT SCHEDULE

Contractor: MIVAN Ltd
Consultant: MIVAN Ltd
BOSCOMBE PLACE
BOSCOMBE ROAD
DUNSTABLE
BEDFORDSHIRE LU5 4LX
Engineer: JON DRAY
01582 608636 Jon.Dray@mivan.com
Drawing manager: PAUL FOSTER
01582 608636 Paul.Foster@mivan.com

Iss	Revision	Date	Drn	App
	Project No.			
	Project No.			
	Project No.			
05	Project No. 35289 MAJOR AMENDMENT	05.07.04	PF	DA
04	Project No. 35289 OPERATOR ADDED	19.11.03	E.P	DA

© This drawing is the property of CROWN CASTLE UK LIMITED and may not be reproduced or disclosed to a third party in any form without written permission

Crown Castle International.
PO Box 98. Warwick. CV34 6TN.
TEL: 01926 416000
FAX: 01926 416600

BT skyline number
PE0104

PE01000/00004014

HUTCHISON 3G

SITE PLAN
PROPOSED

Scale. 1:200

CCI site no. 167034

site name SPALDING ATE

WINSOVER ROAD
SPALDING
LINCOLNSHIRE
PE11 1HL

Eastings and Northings

NGR: TF24502270

Date: 19.11.03 Drn: E.P

	TP/dir	client_type	No_issue	App
P	21404	_07_150	_M05_05	DA

A3

O:\Drawings\Rooftops BT (Project Reach)\BT SITES\S\Spalding ATE-PE0104\Planning\Tp21404\PE0104_P21404_07_150_M05_05.dwg, 10/09/2004 09:21:20, Alli, (UNCONTROLLED COPY)