



North East

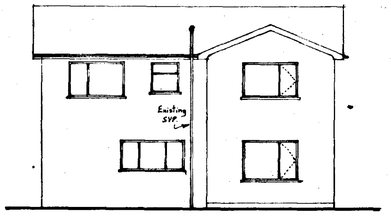


North West

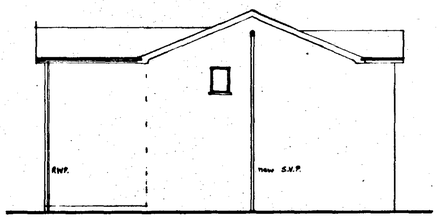


South West

O.S. Map ref TF 2320


Scale 1:2500th

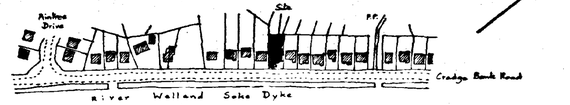


Location

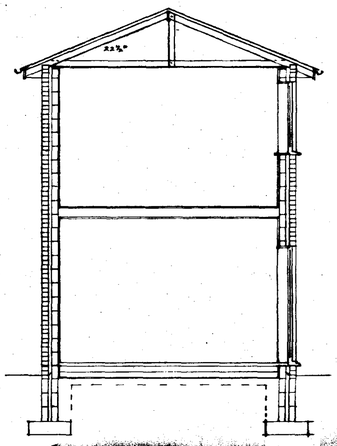


Cross Section

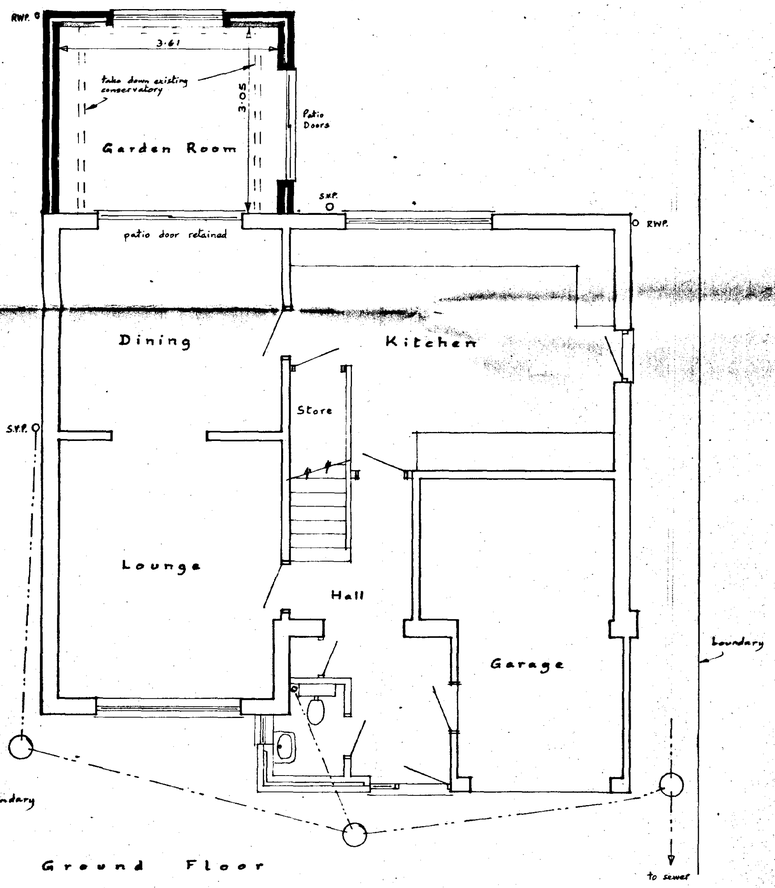

Ground Floor

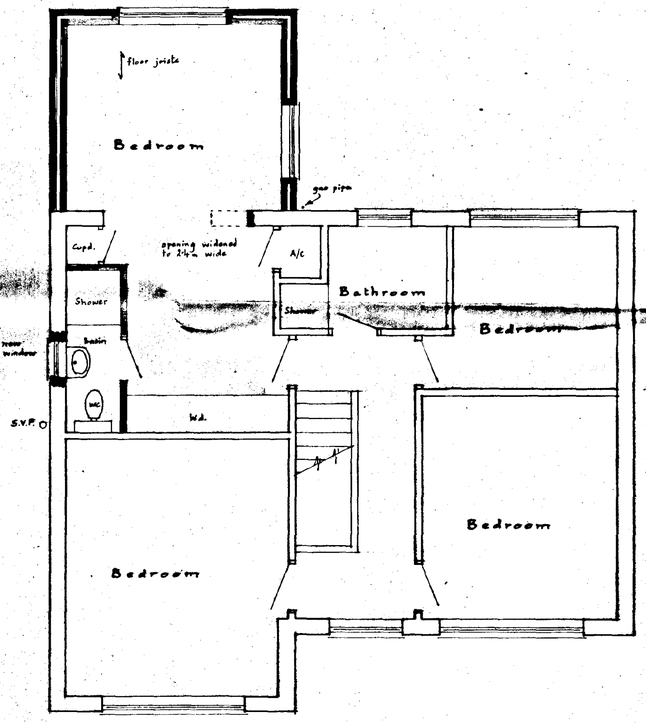

First Floor

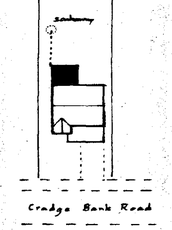

Site Plan

scale 1:500

DETERMINED PLAN

SHDC
Planning & Development
– 6 NOV 2002
Ref 1205/02

Mr. and Mrs. N. Watson
117, Cradge Bank, SPALDING.

Rear Two Storey Extension.

Written dimensions to be used in preference to scaled, and all measurements to be verified by checking on site.	Scale 1:50 1:100
Local Authority Ref. Planning	Drawing No. 221101
Building Regulations	Date Nov. 2002

A. ROFFE
BUILDING DESIGN & PLANS
1, Green Lane,
SPALDING, Lincs. PE11 2YB
Tel: 01775-723 680