Drawing Elevations of proposed greenhouse.

Scale 1:100

Date 16 November 1998


Drawn By J.H.Sneath

Ref 98743

Jonathan H.Sneath
Surveyor and Valuer
Ebenenezer Farm, Fengate,
Moulton Chapel, Spalding.
PE12 OXL. Tel 01406 380325

Property


17 Mallard Road, Low Fulney, Spalding, Lincolnshire.

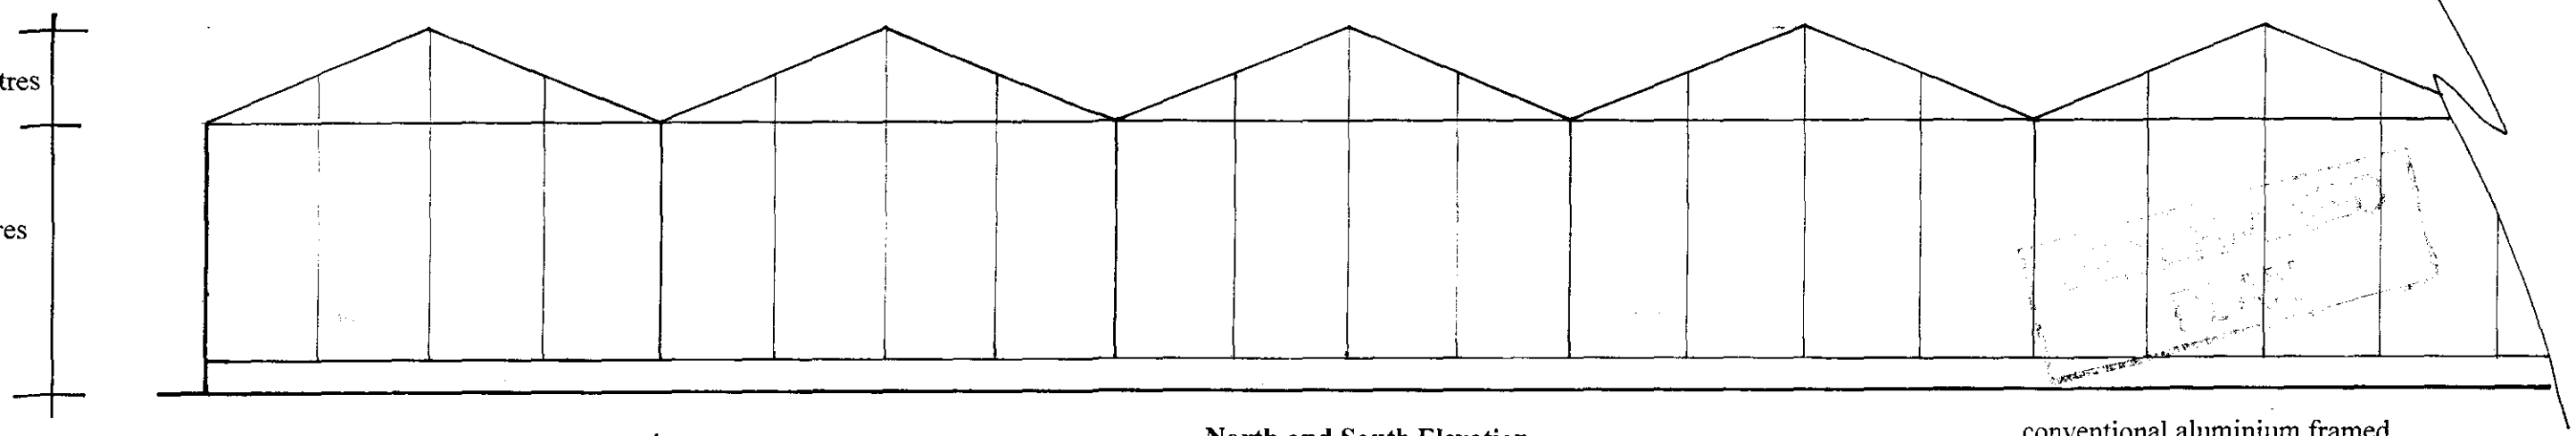

North and South Elevation
Full width of building 47.80 metres (17.00 meters shown)

conventional aluminium framed single glazed greenhouse

SOUTH HOLLAND DC
HOUSING & PLANNING
-8 DEC 1998
Ref: 1210/98

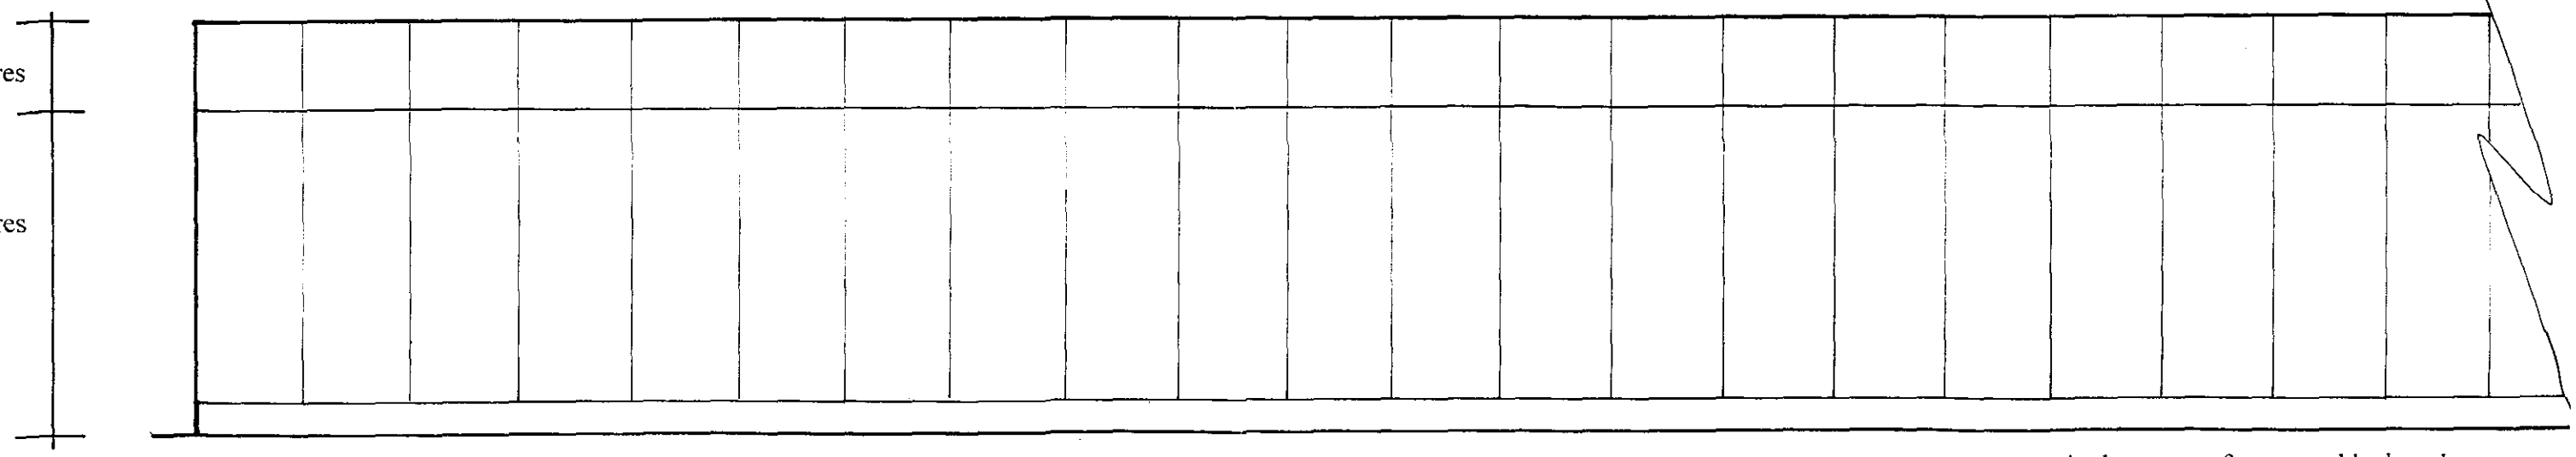

East and West Elevation
Full length of building 36.50 metres (18.50 metres shown)

single course of concrete blockwork fully glazed above

47.85 metres

36.57 metres

roof valley lines

bay width 3.4 metres

door opening

rainwater downpipes to adequate existing drains and soakaway system.

blockwork to 225mm above ground level

Jonathan H.Sneath
Surveyor and Valuer
Ebenezer Farm, Fengate,
Moulton Chapel, Spalding.
Lincolnshire. PE12 OXL.
Tel.01406 380325

Property
17a Mallard Road, Low Fulney, Spalding, Lincolnshire.

Drawing Building Plan of proposed aluminium frame greenhouse.

Scale 1:100

Date 18 November 1998

Drawn By J.H.Sneath

Ref 98743

SOUTH HOLLAND DC
HOUSING & PLANNING
-8 DEC 1998
Ref: 1210/98

NORTH

B/024