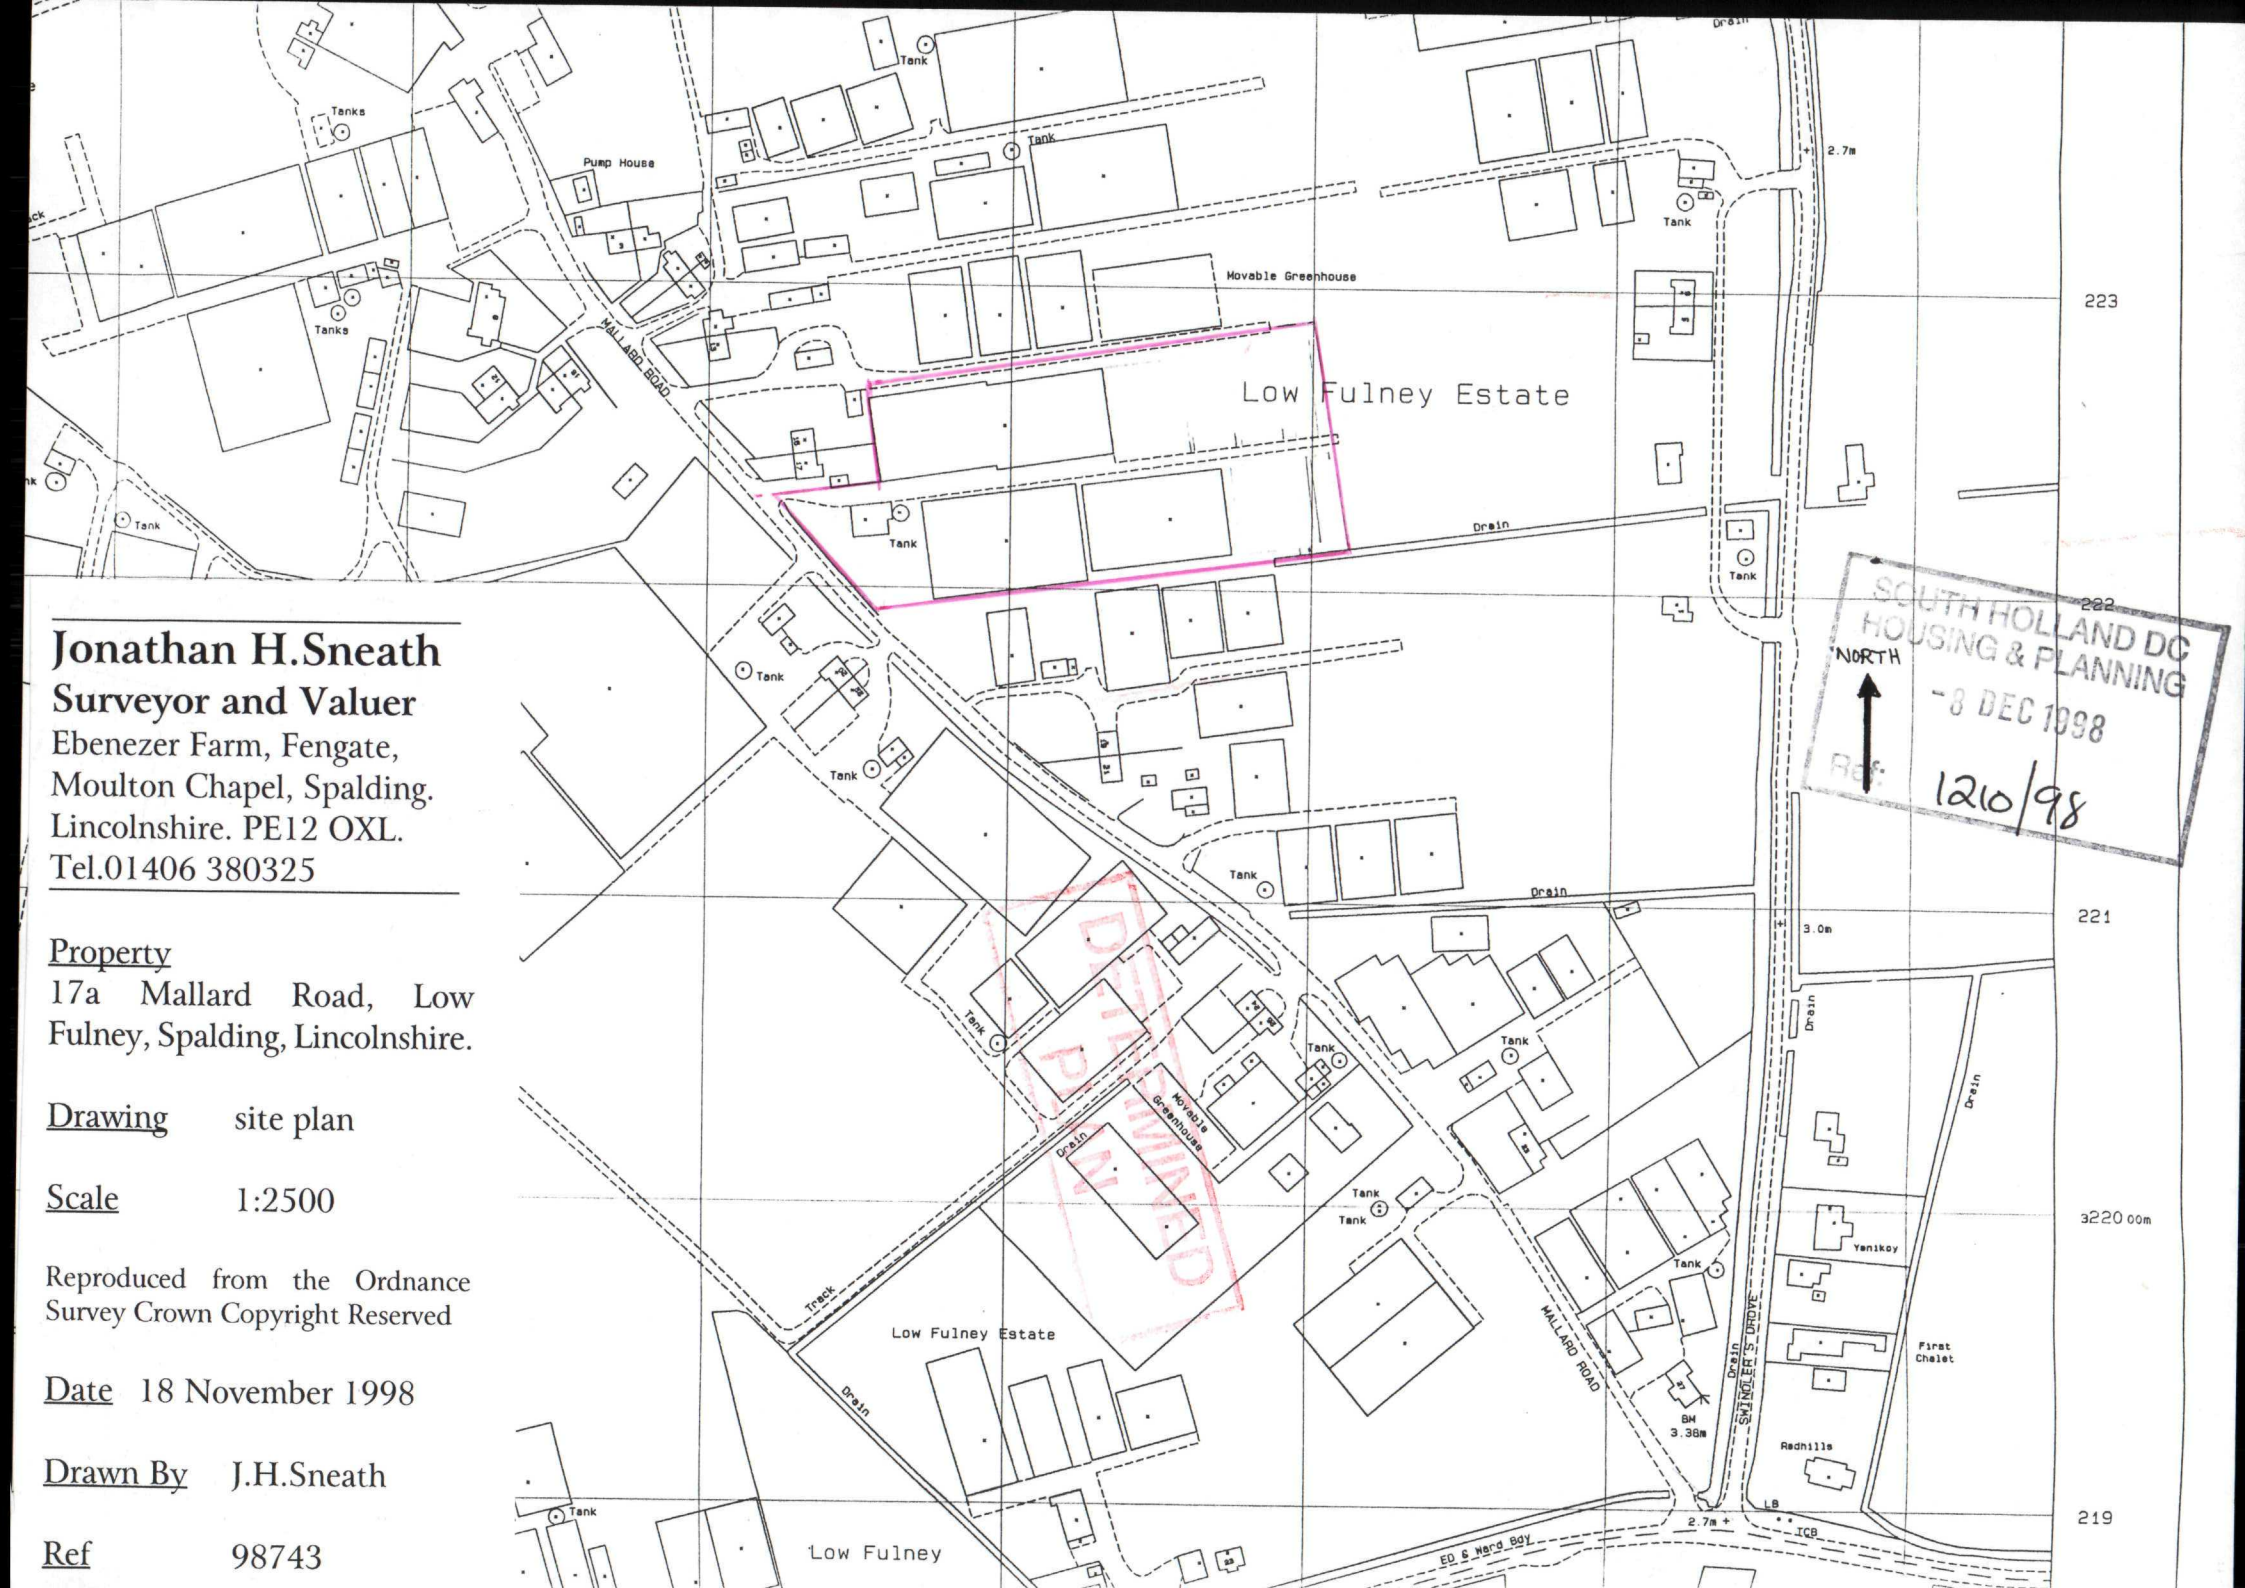


Jonathan H.Sneath
Surveyor and Valuer
Ebenezer Farm, Fengate,
Moulton Chapel, Spalding.
Lincolnshire. PE12 OXL.
Tel.01406 380325

Property
17a Mallard Road, Low Fulney, Spalding, Lincolnshire.

Drawing site plan


Scale 1:2500

Reproduced from the Ordnance Survey Crown Copyright Reserved

Date 18 November 1998

Drawn By J.H.Sneath

Ref 98743

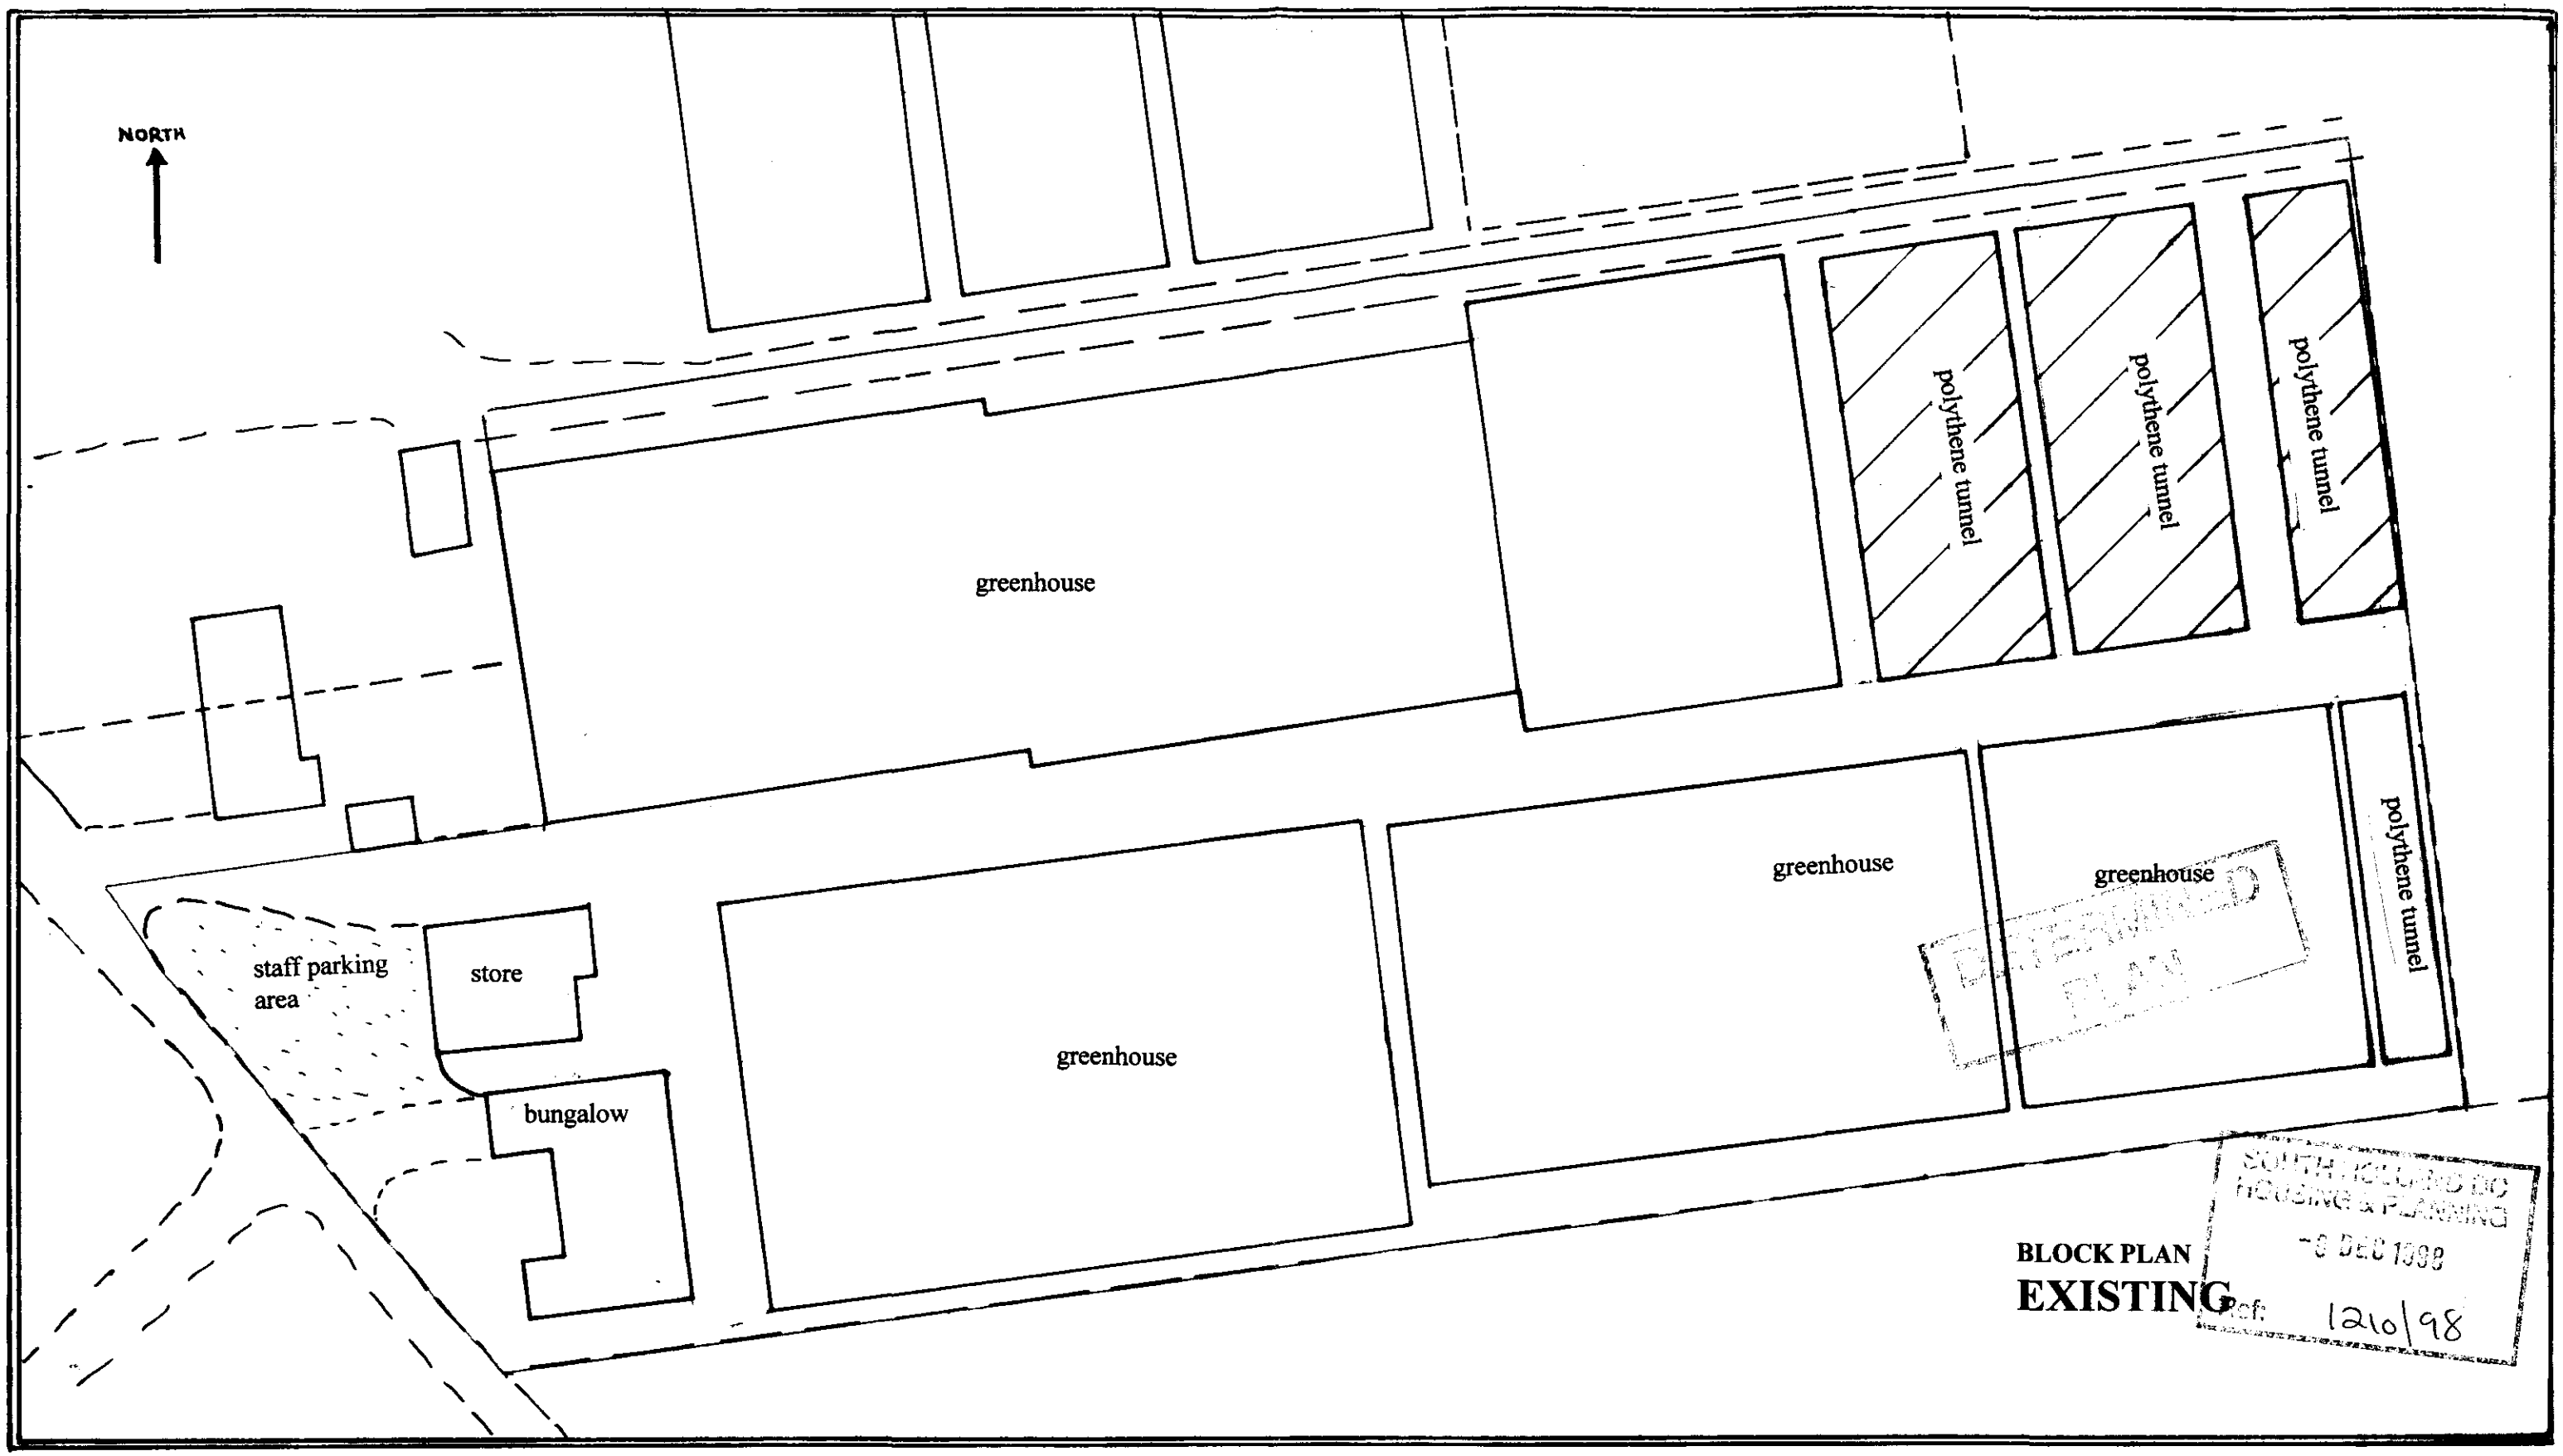

BLOCK PLAN
EXISTING

Scale 1:500

Date 18 November 1998

Drawn By J.H.Sneath


Ref 98743

Notes
1. Site outline in red
2. hatched polythene tunnels are to be removed

Property
17a Mallard Road, Low Fulney, Spalding, Lincolnshire.

Drawing
Block Plan to show existing structures.

Jonathan H.Sneath
Surveyor and Valuer
Ebenezer Farm, Fengate,
Moulton Chapel, Spalding.
Lincolnshire. PE12 OXL.
Tel.01406 380325

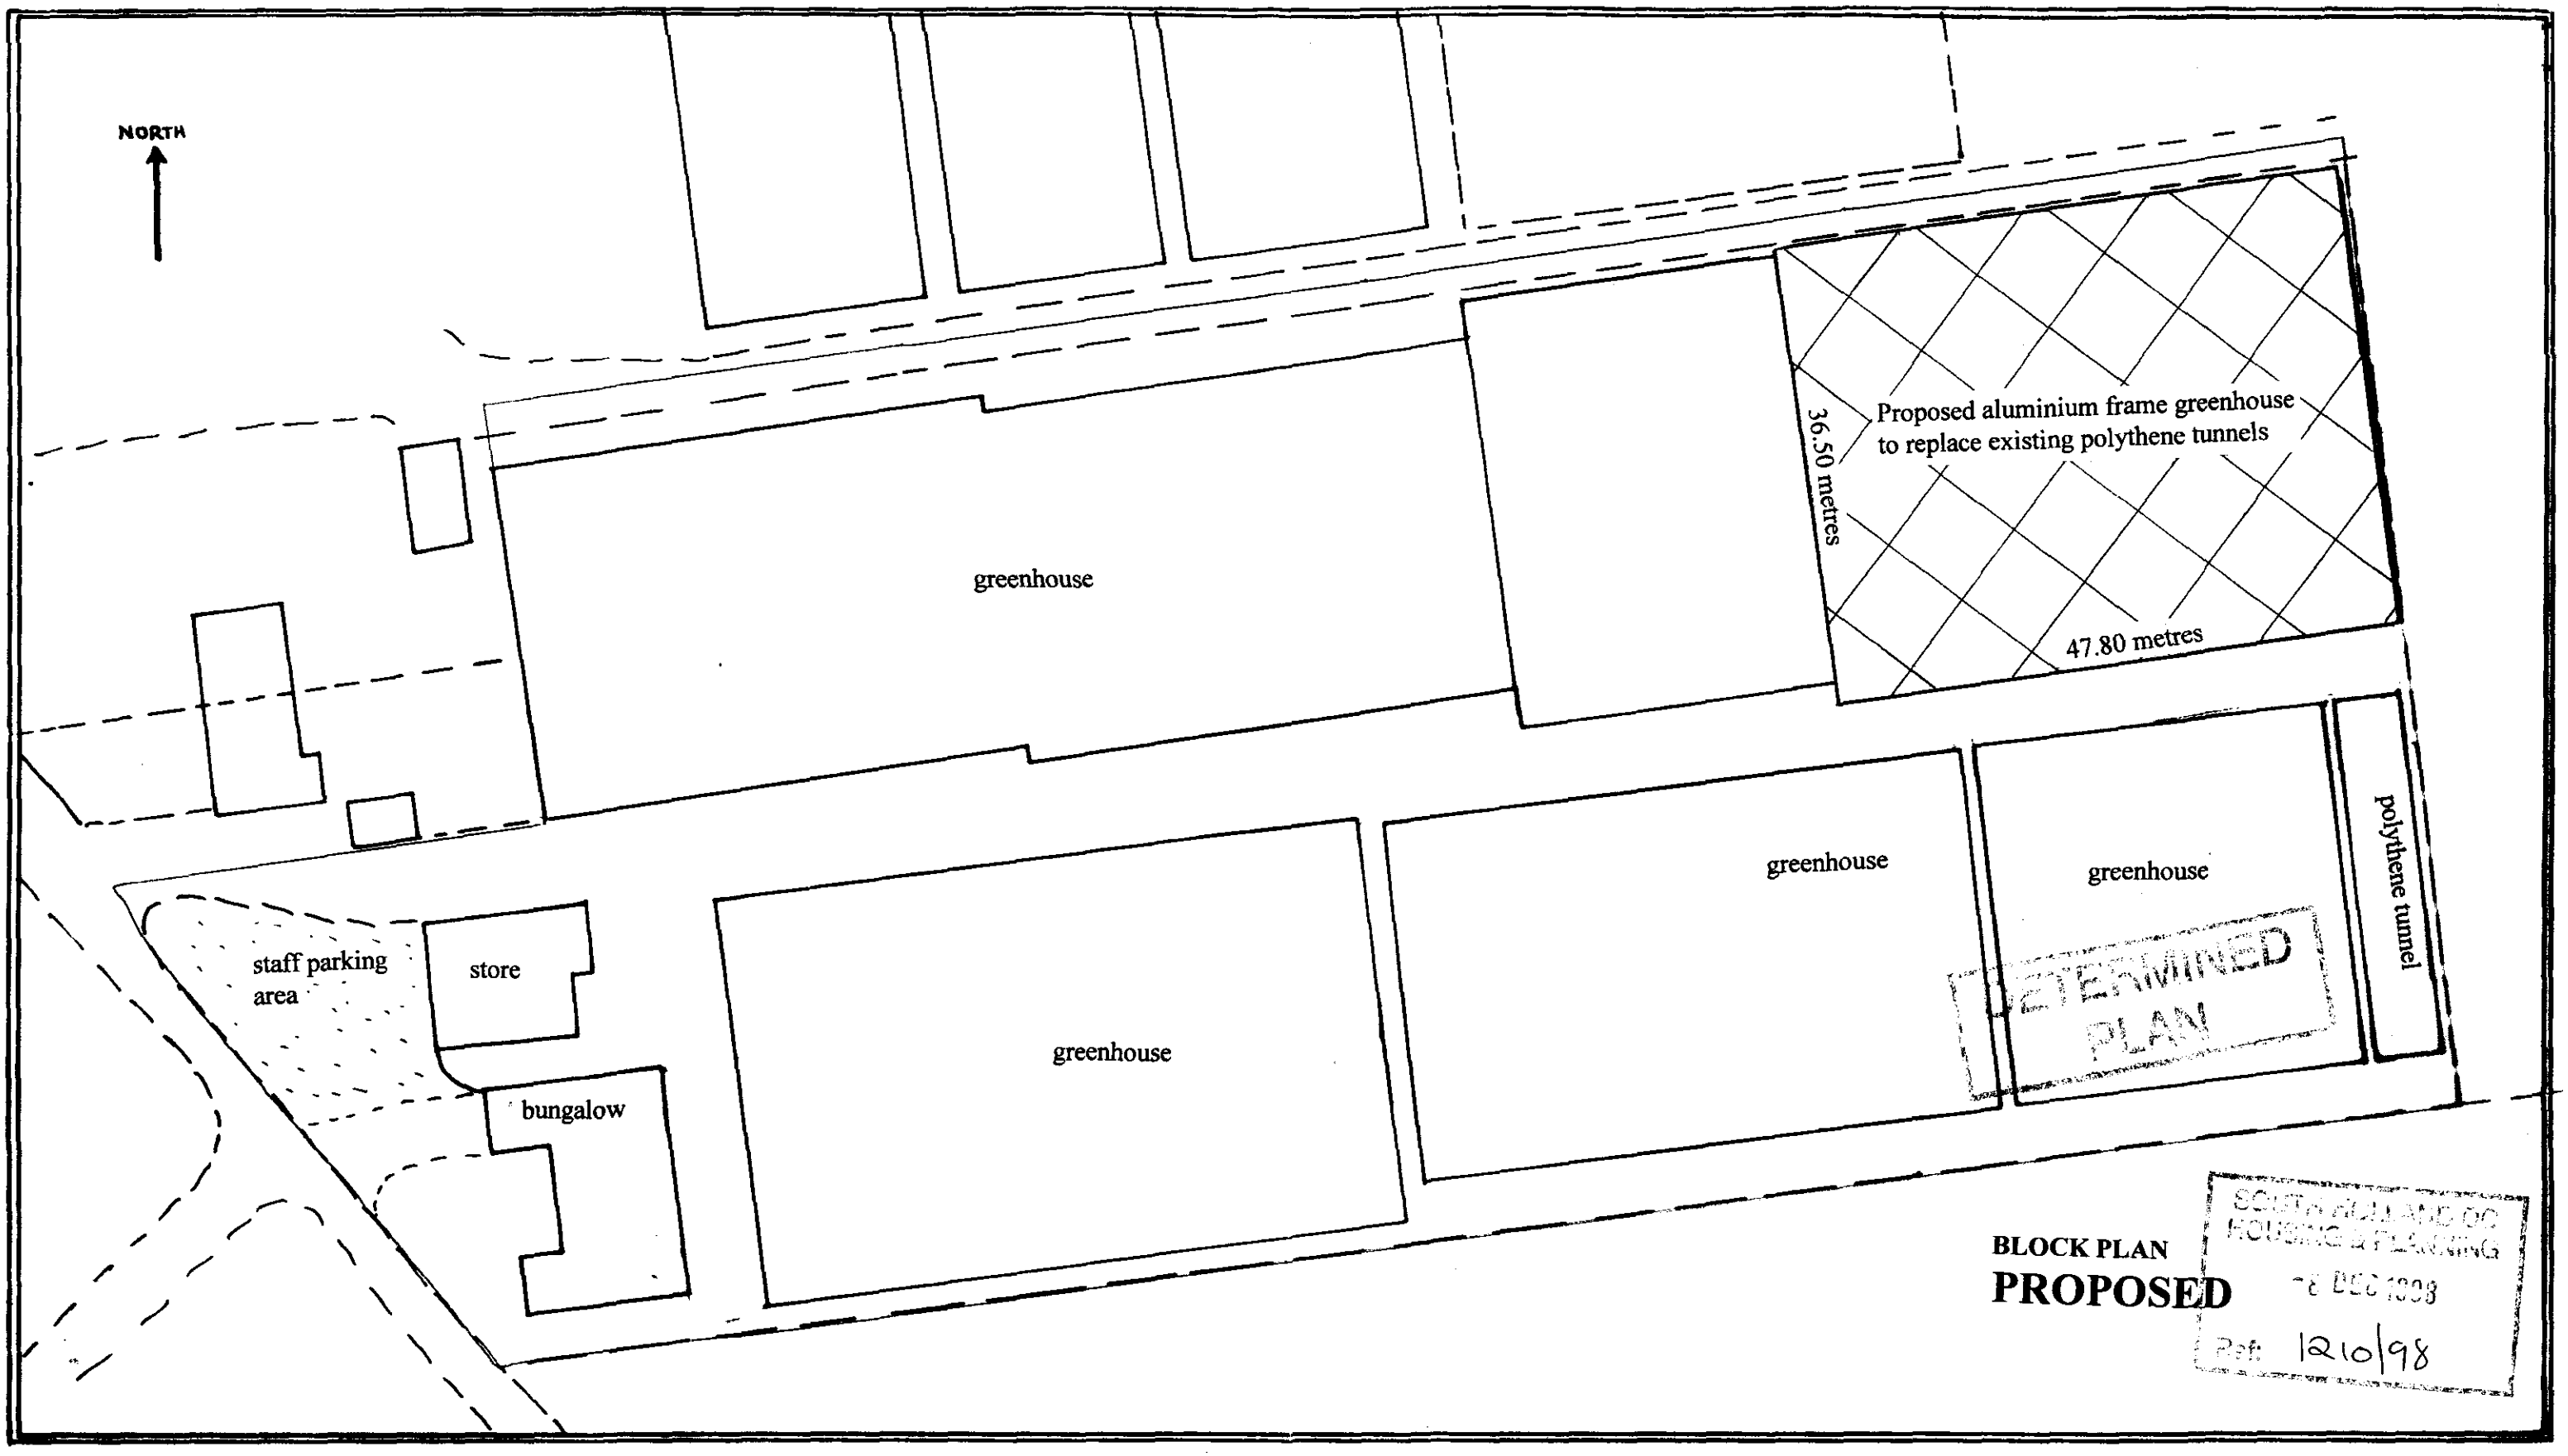

BLOCK PLAN
PROPOSED

Scale 1:500

Date 18 November 1998

Drawn By J.H.Sneath

Ref 98743

Property
17a Mallard Road, Low Fulney,
Spalding, Lincolnshire.

Drawing
Block plan to show
Proposed new greenhouse

Site outlined in red

Jonathan H.Sneath
Surveyor and Valuer
Ebenezer Farm, Fengate,
Moulton Chapel, Spalding.
Lincolnshire. PE12 OXL.
Tel.01406 380325