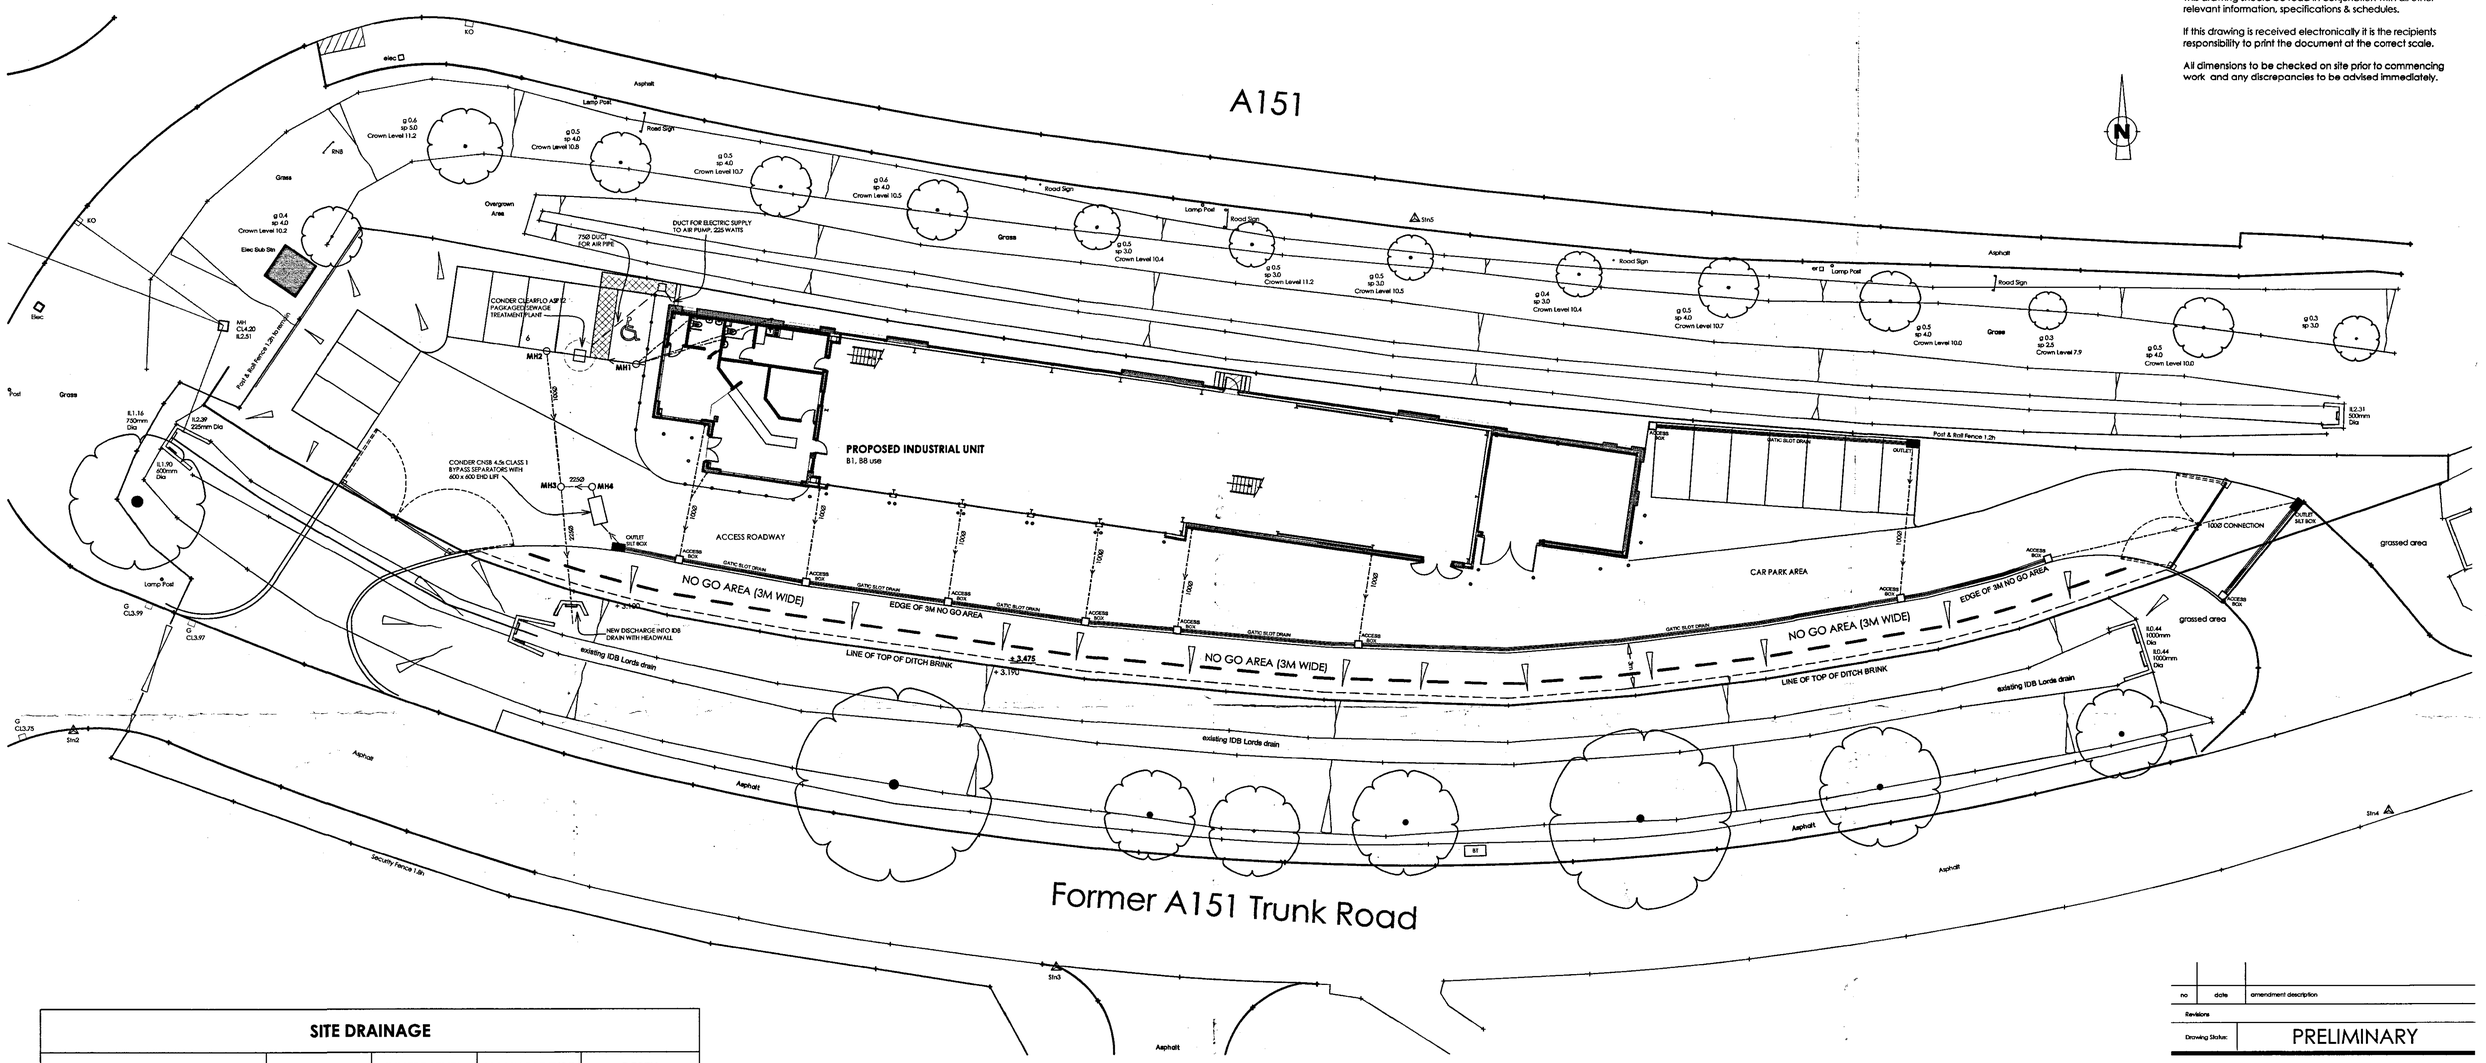


SITE DRAINAGE				
	COVER LEVEL	INVERT LEVEL	MANHOLE TYPE	DEPTH
MH1	3.700	3.100	C	0.6
EFFLUENT TREATMENT PLANT	3.700	2.920	ASP 12	0.780 INLET
	3.700	2.820		0.880 OUTLET
MH2	3.700	2.720	C	0.98
MH3	3.680	2.400	D	1.55
OUTLET TO DICTH	2.300			
MH4	3.680	2.500		1.18
BYPASS INTERCEPTOR	3.620	2.620		INLET
		2.570		OUTLET

Notes:

This document is the property of David Trundley Design Services Ltd and may not be reissued, loaned or copied in part or in whole without written permission © 2008

All dimensions are in millimetres unless stated otherwise.

It is recommended that information is not scaled off this drawing.

This drawing should be read in conjunction with all other relevant information, specifications & schedules.

If this drawing is received electronically it is the recipients responsibility to print the document at the correct scale.

All dimensions to be checked on site prior to commencing work and any discrepancies to be advised immediately.

Planning & Building Control
25 NOV 2008
Ref: 1213/08

DETERMINED PLAN

no	date	amendment description
Revisions		

Drawing Status: PRELIMINARY

trundley DESIGN SERVICES
Salgate Barn
Islington Road
Tilney All Saints
King's Lynn
Norfolk
PE34 4RY
Tel: 01553 617700
Fax: 01553 617874
www.trundley.com
Email: enquiries@trundley.com

Project Title:
BUSH TYRES
ADJ A151
SPALDING
LINCS

PROPOSED FACILITY

Drawing Title:
PROPOSED DRAINAGE PLAN

Scale:	Date:	Drawn:
1:200@A1	SEPT 2008	SJ

Drawing Number: 08-194-C05 - Revision:

Checked by: Date:

If this drawing is unsigned in the check box then the drawing is an unauthorised issue and should not be used for any purposes