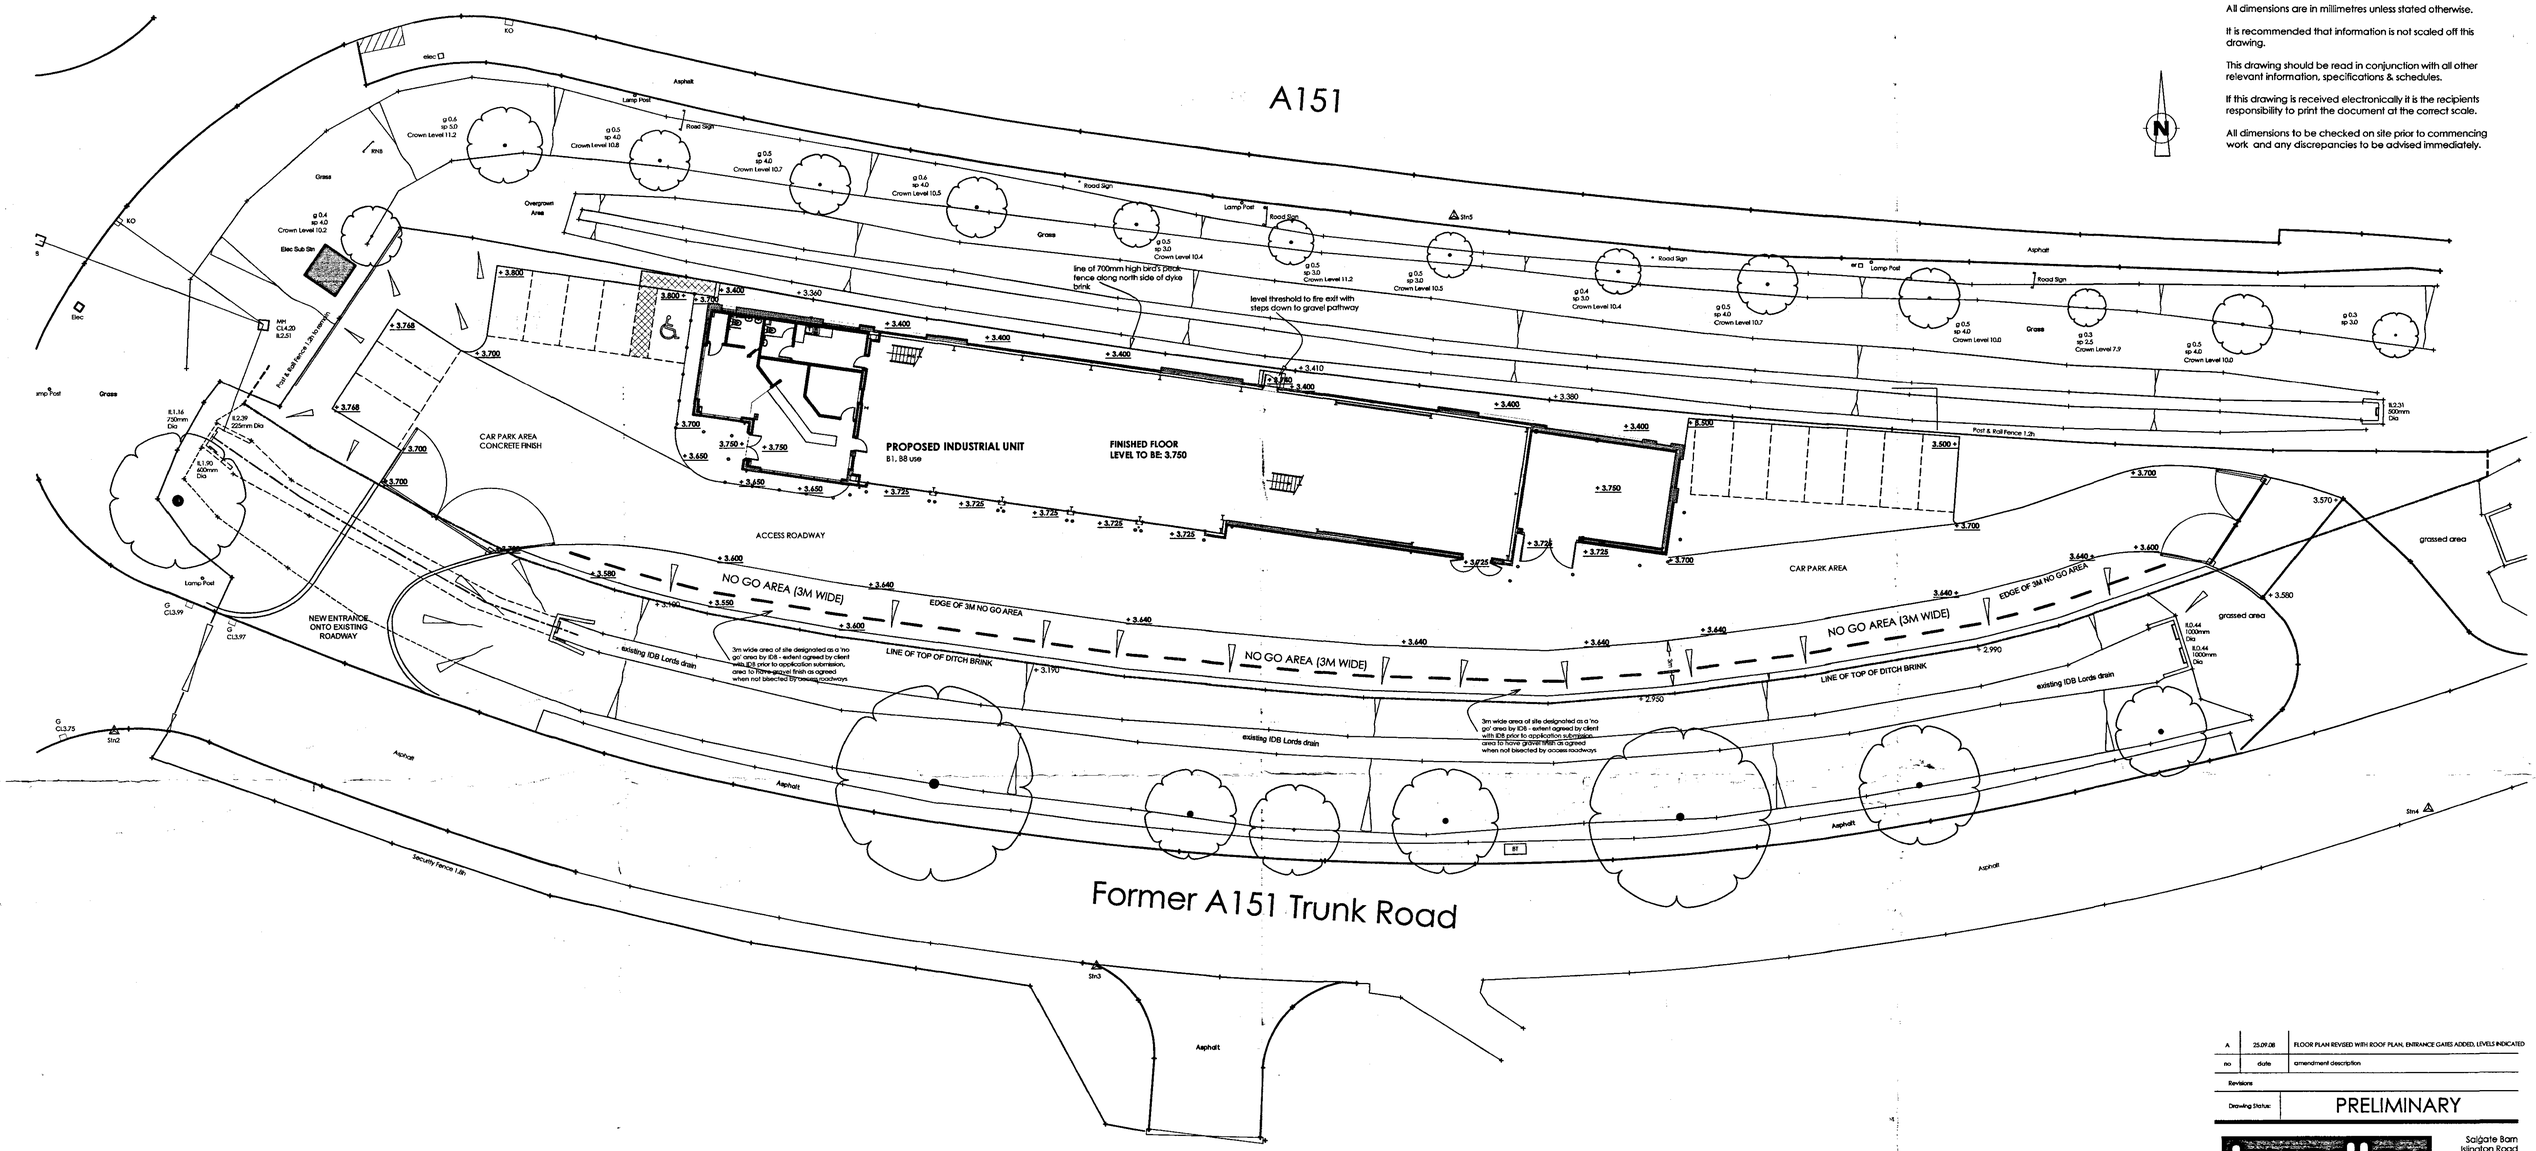


Notes:

This document is the property of David Trundley Design Services Ltd and may not be reissued, loaned or copied in part or in whole without written permission © 2008

All dimensions are in millimetres unless stated otherwise.

It is recommended that information is not scaled off this drawing.

This drawing should be read in conjunction with all other relevant information, specifications & schedules.

If this drawing is received electronically it is the recipients responsibility to print the document at the correct scale.

All dimensions to be checked on site prior to commencing work and any discrepancies to be advised immediately.

no	date	amendment description
A	25.09.08	FLOOR PLAN REVISED WITH ROOF PLAN, ENTRANCE GATES ADDED, LEVELS INDICATED

Revisions

Drawing Status: PRELIMINARY

trundley DESIGN SERVICES
Salgate Barn
Islington Road
Tilney All Saints
King's Lynn
Norfolk
PE34 4RY
Tel: 01553 617700
Fax: 01553 617874
www.trundley.com
Email: enquiries@trundley.com

Project Title:

BUSH TYRES
ADJ A151
SPALDING
LINCS

PROPOSED FACILITY

Drawing Title:

PROPOSED SITE PLAN

Scale:	Date:	Drawn:
1:200@A1	16.09.08	SJ

Drawing Number: 08-194-C03 A

Revision:

Checked by: Date:

If this drawing is unsigned in the check box then the drawing is an unauthorised issue and should not be used for any purposes

RECEIVED
12/3/08

DETERMINED PLAN