
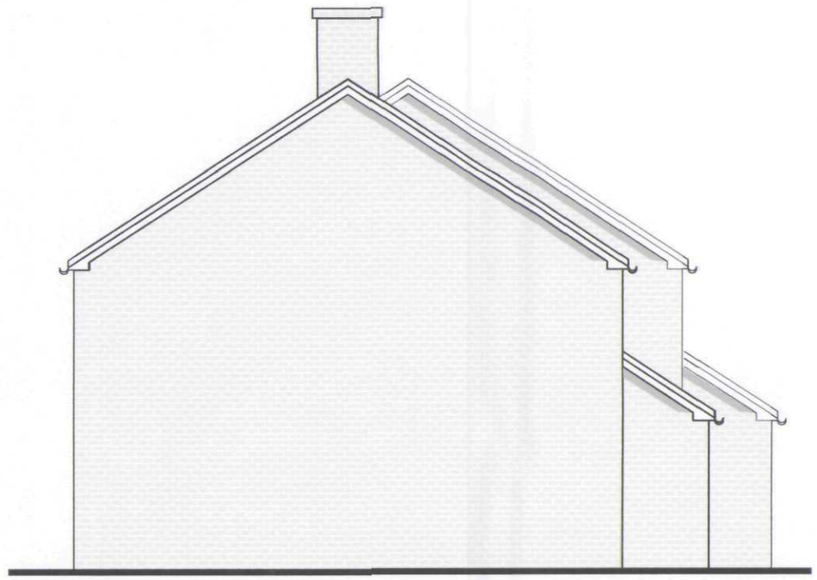


West Elevation - Block 3

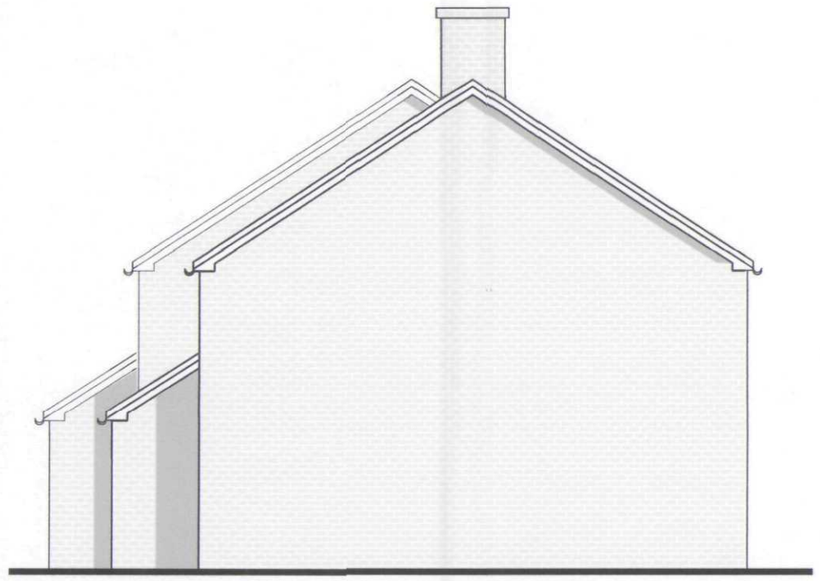

East Elevation - Block 3

Brick Work

Lincolnshire
Developments Limited

Unit 7, Mill Industrial Estate, Kings Coughton, Warks, B49 5QG
Tel:01789 763956 Fax: 01789 763564

Project: Proposed Housing Development Former Bakery Site Ayscough Avenue Spalding Lincolnshire	
Title: Block 3 Side Elevation	
Scale: 1:100	Date: 17 Sep 2003
Drawn: SMW	Approved:
Drawing Number: SP/P/18	

AMENDED PLAN
Ref. 1218/03

SHDC
Planning & Development
20 JAN 2004
Ref 1218/03

DETERMINED PLAN