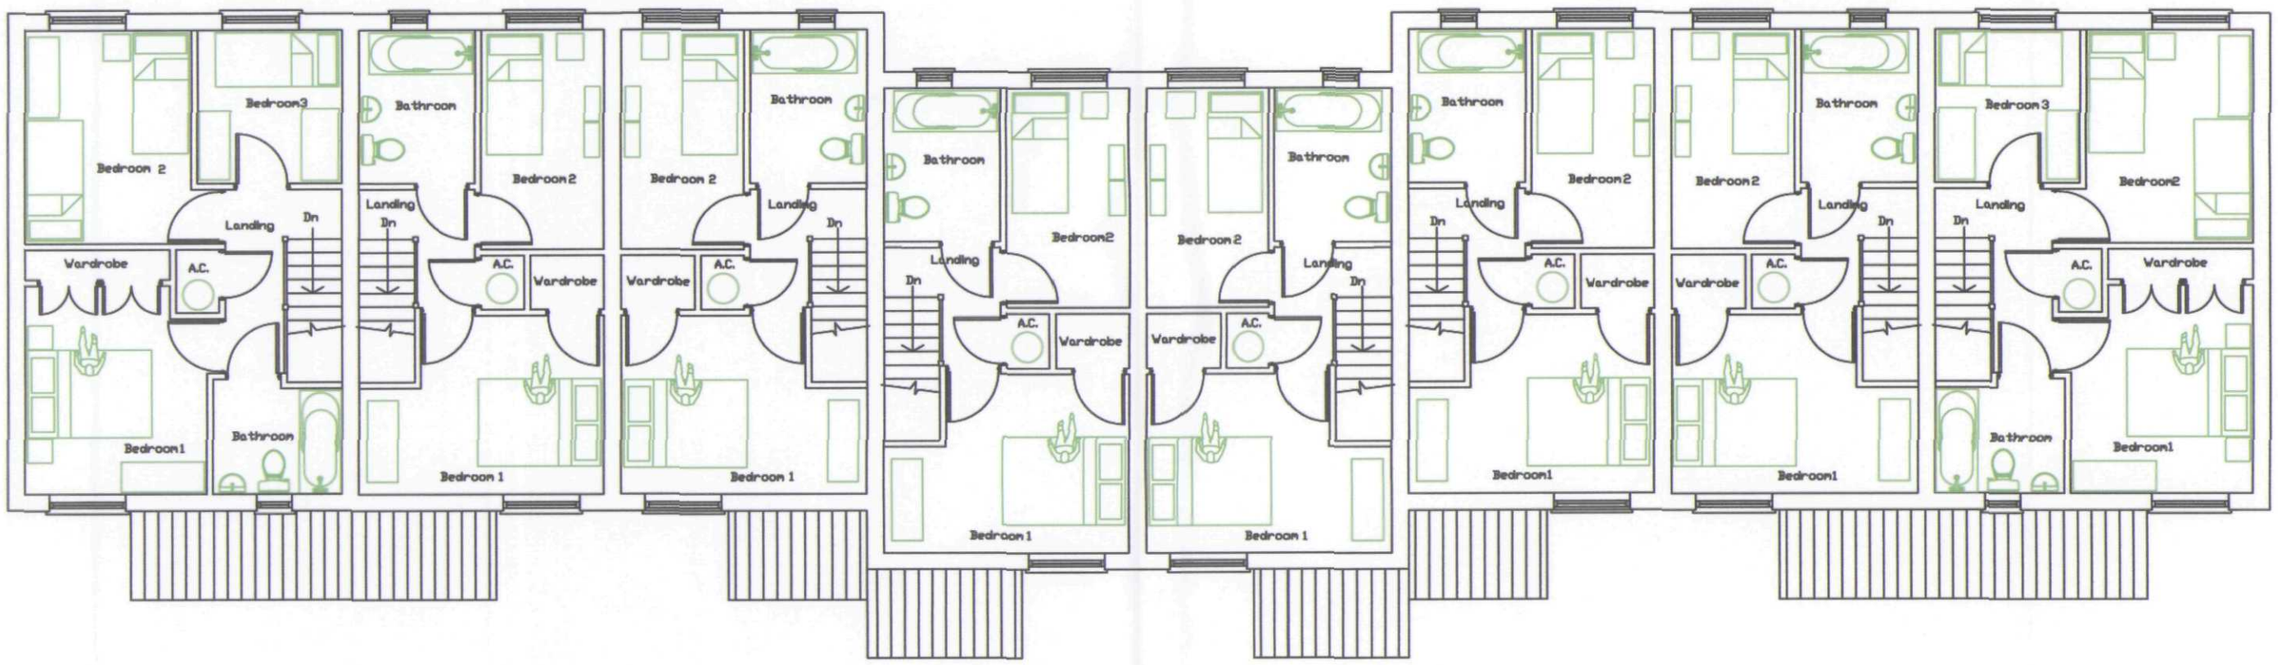


First Floor- Block 4

Lincolnshire
Developments Limited
Unit 7, Mill Industrial Estate, Kings Coughton, Warks, B49 5QG
Tel:01789 763956 Fax: 01789 763564

AMENDED PLAN
Ref. 1218/03

SHDC
Planning & Development
20 JAN 2004
Ref 1218/03

DETERMINED PLAN

Project: Proposed Housing Development Former Bakery Site Ayscough Avenue Spalding Lincolnshire	
Title: Block 4 First Floor Plan	
Scale: 1:100	Date: 17 Sep 2003
Drawn: RD	Approved:
Drawing Number: SP/P/09	