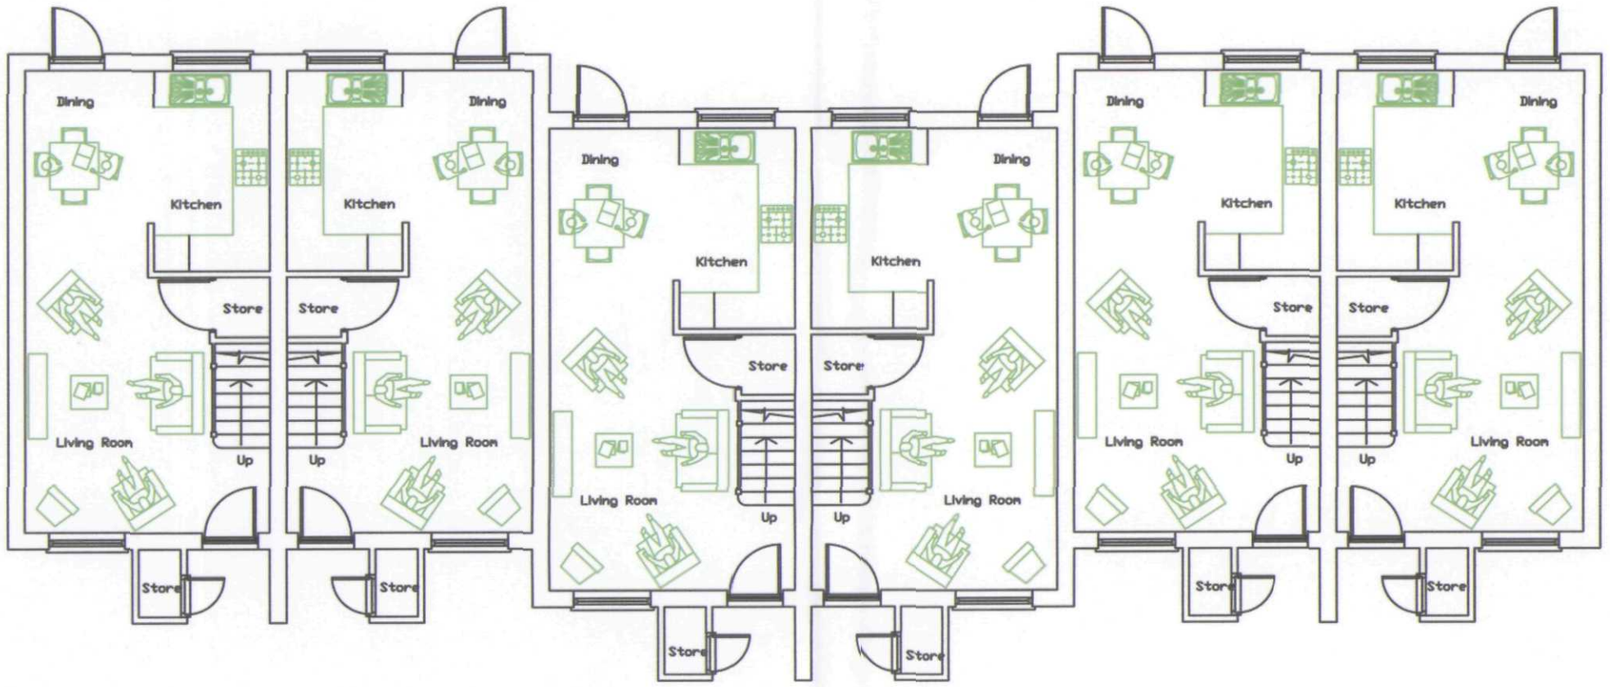


Ground Floor- Block 5

Lincolnshire
Developments Limited
Unit 7, Mill Industrial Estate, Kings Coughton, Warks, B49 5QG
Tel:01789 763956 Fax: 01789 763564

AMENDED PLAN
Ref. 1218/03

SHDC
Planning & Development
20 JAN 2004
Ref 1218/03

DETERMINED
PLAN

Project:
Proposed Housing Development
Former Bakery Site
Ayscough Avenue
Spalding
Lincolnshire

Title:
Block 5
Ground Floor Plan

Scale:	Date:
1:100	17 Sep 2003
Drawn: RD	Approved:

Drawing Number:
SP/P/10