NOTES


This drawing is the copyright of the Architects and may not be reproduced or used except by written permission.

Dimensions must not be scaled from this drawing. The Contractor is to check and verify all building and site dimensions before work is put in hand.

The Contractor is to check and verify with all the Statutory Authorities and the Employer the location and condition of any under ground or overhead services or confirm that none exists prior to work commencing on site.

The Contractor shall comply with enactments regulations and working rules relating to safety health and welfare of work people

REVISION

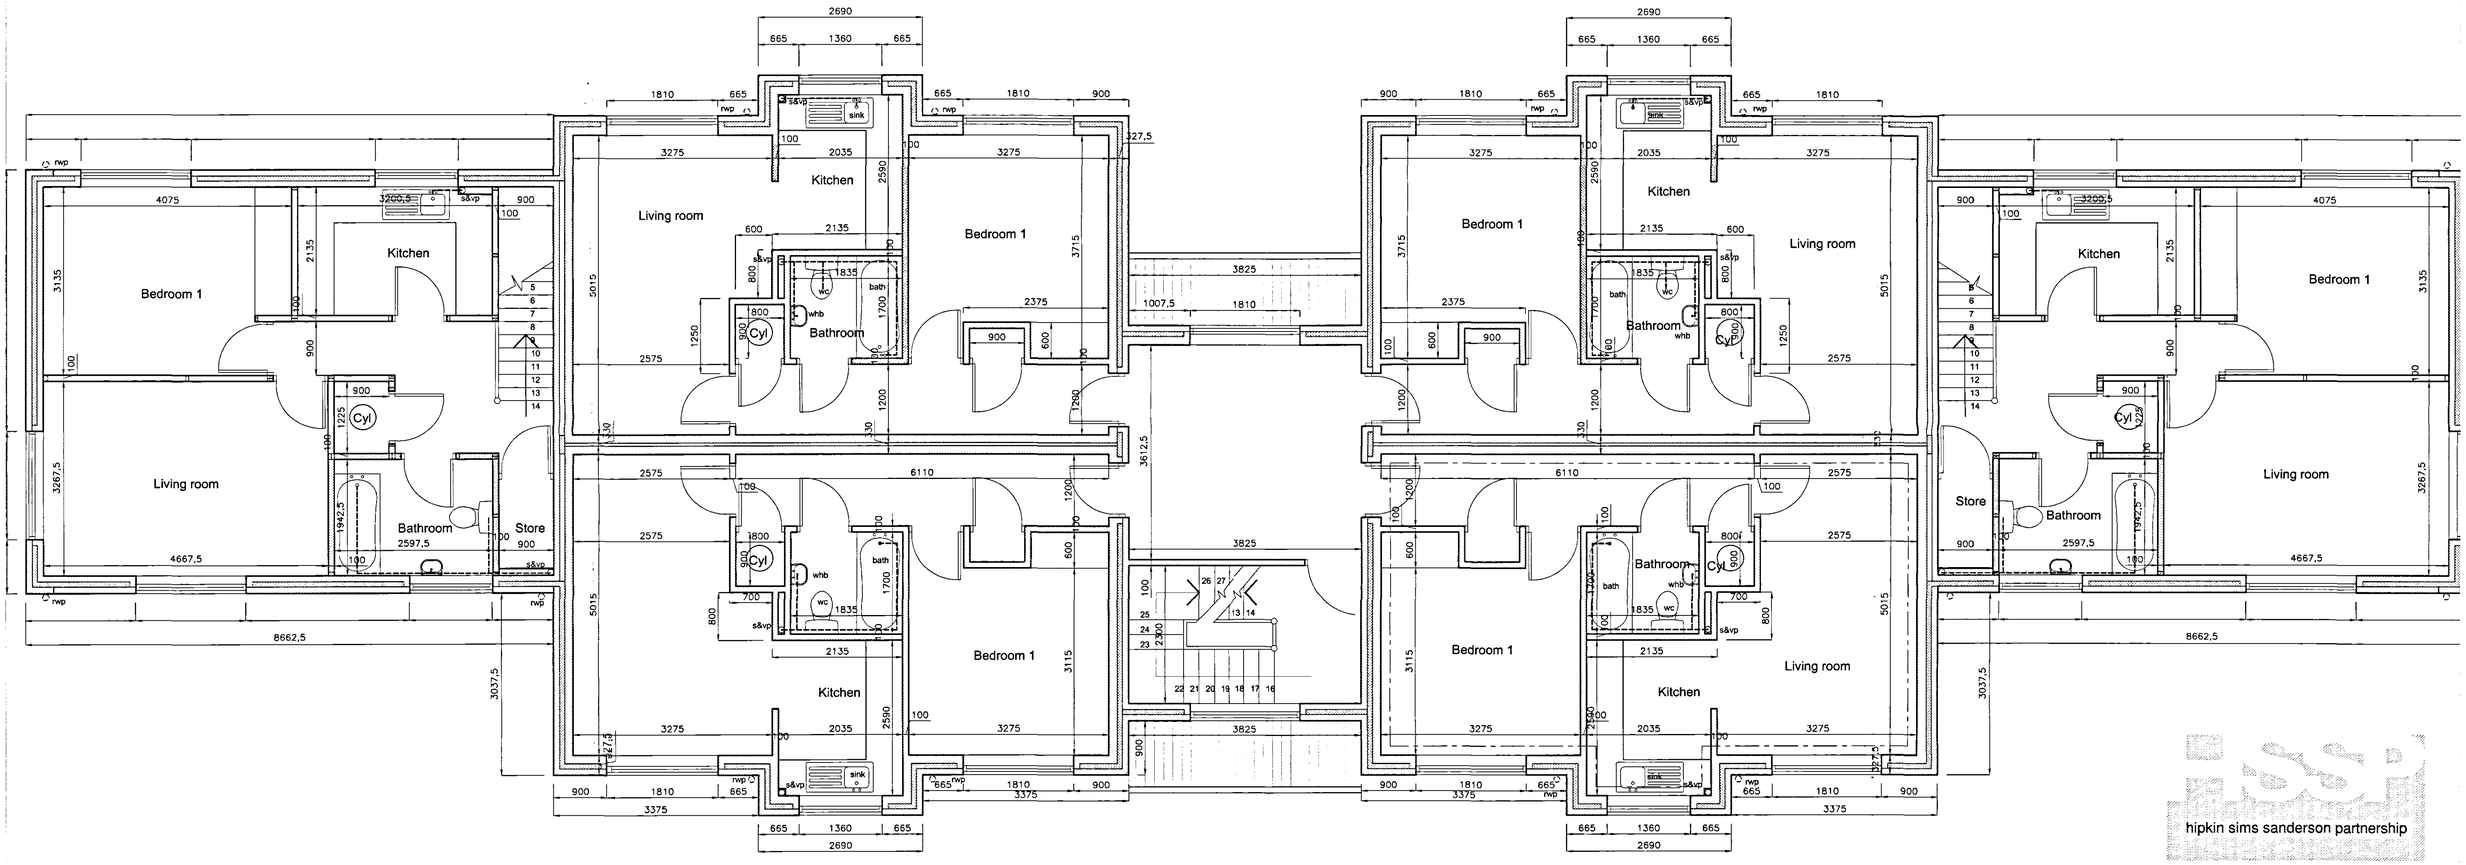

First floor plan

AMENDED PLAN
Ref. A2

SHDC
Planning & Development
05 JUL 2004
Ref: 1218/03

hipkin sims sanderson partnership
ARCHITECTS

44 Asfordby Road Melton Mowbray
Leicestershire LE13 OHR

Telephone 01664 563288 Facsimile 01664 503360

E-Mail Info@HSSPArchitects.co.uk Web www.btinternet.com/~HSSP

project
Proposed development
Ayscough Avenue
Spalding
Lincolnshire

title
Block 2: Working Drawing

date	April 04
scale	1 : 100/50
drawn	
dwg no	5545B-U2-P02a