

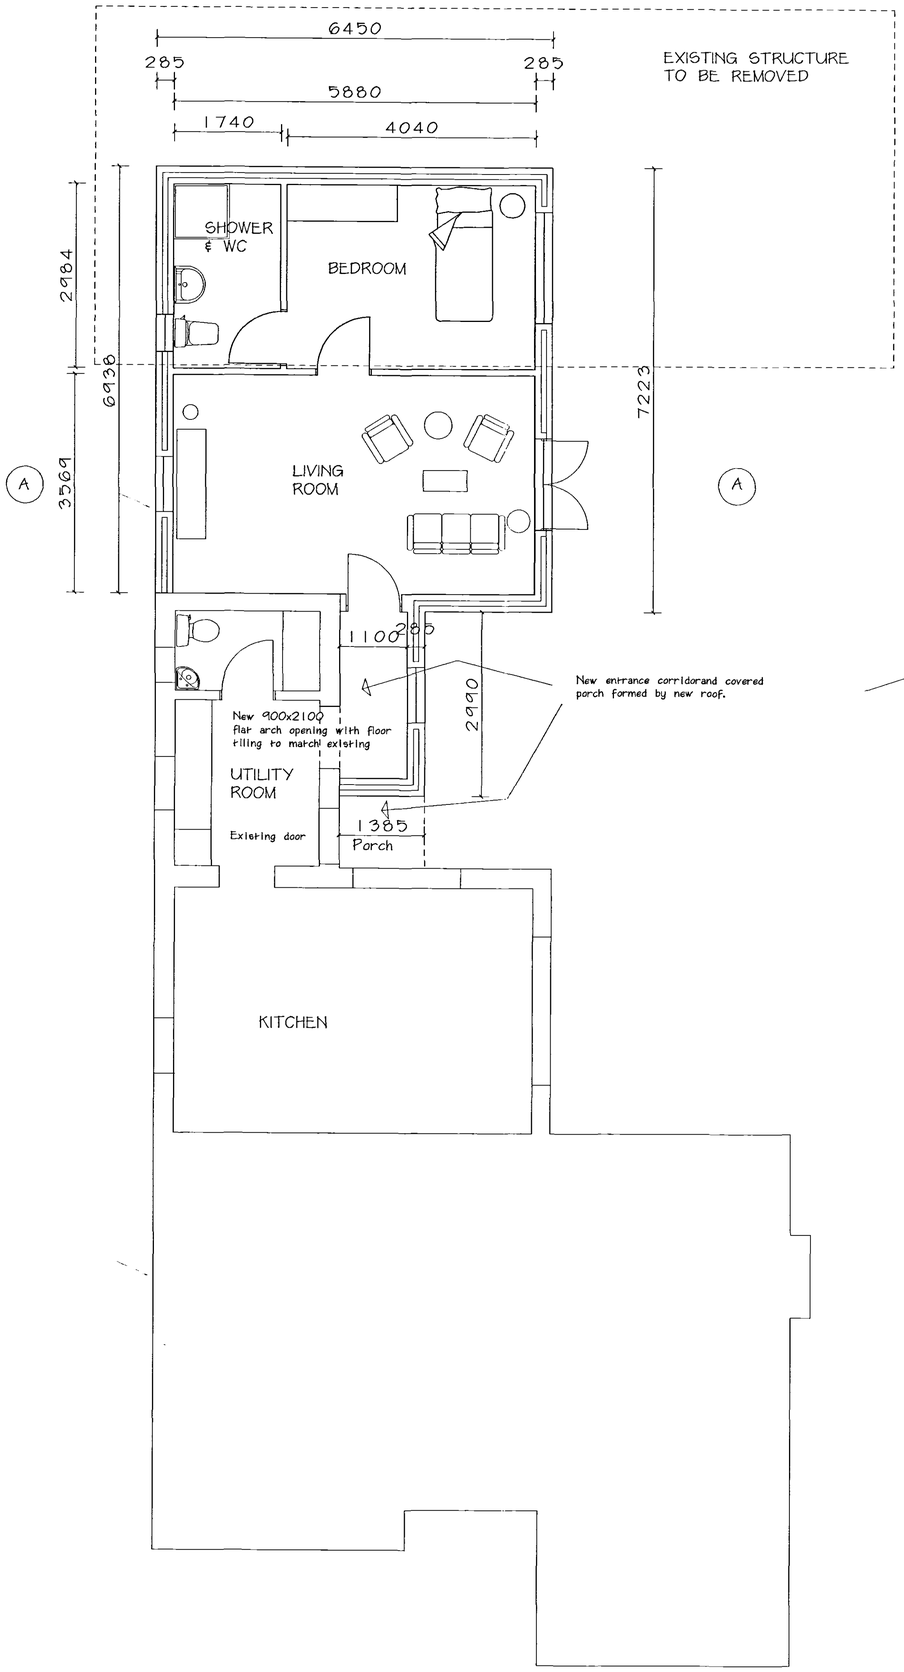



PLAN OF EXISTING HOUSE & EXTENSION

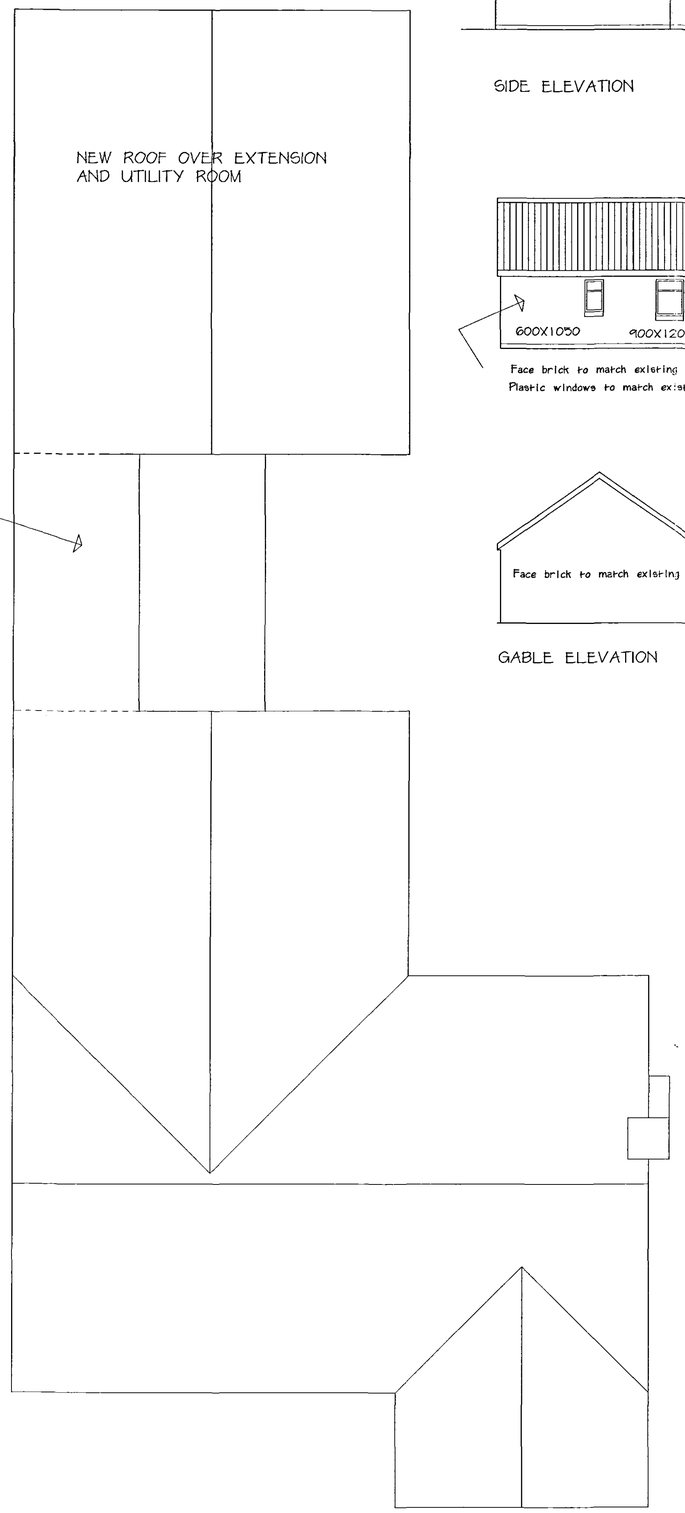

ROOF PLAN OF EXISTING HOUSE & EXTENSION

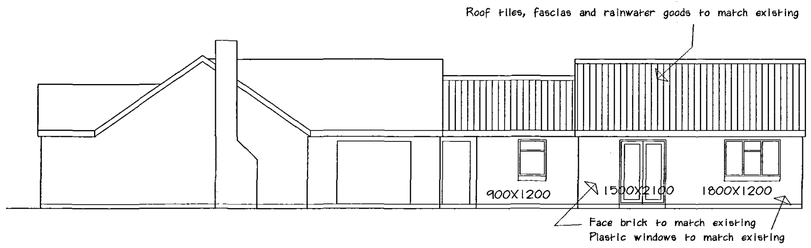


SIDE ELEVATION

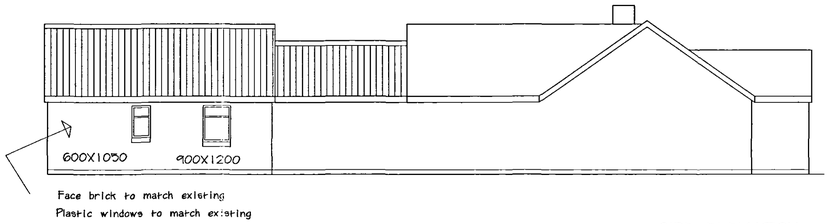

SIDE ELEVATION

GABLE ELEVATION

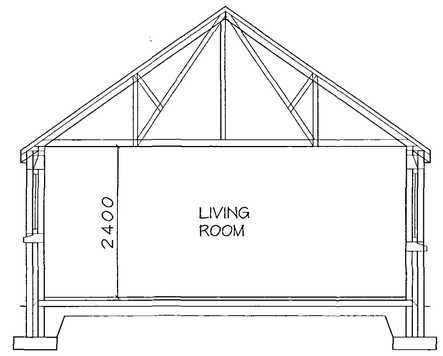

SECTION

REVISIONS:-

12/8/08

M. PARKER
& SONS LIMITED
BUILDERS & CONTRACTORS
TATE BUSINESS PARK, PODE HOLE, SPALDING
LINCOLNSHIRE PE11 3LX
FAX. 01775 762171 TEL. 01775 724777

PROPOSED EXTENSION TO HOUSE FOR
MR & MRS WITTEMAN
WEST ROAD, SOUTH DROVE,
SPALDING COMMON

PLANS AND ELEVATIONS

SCALES 1:50
DRG. NO. WITTEMAN 01 DATE NOV 2008