

Plots 10-14 - Plans & Elevations

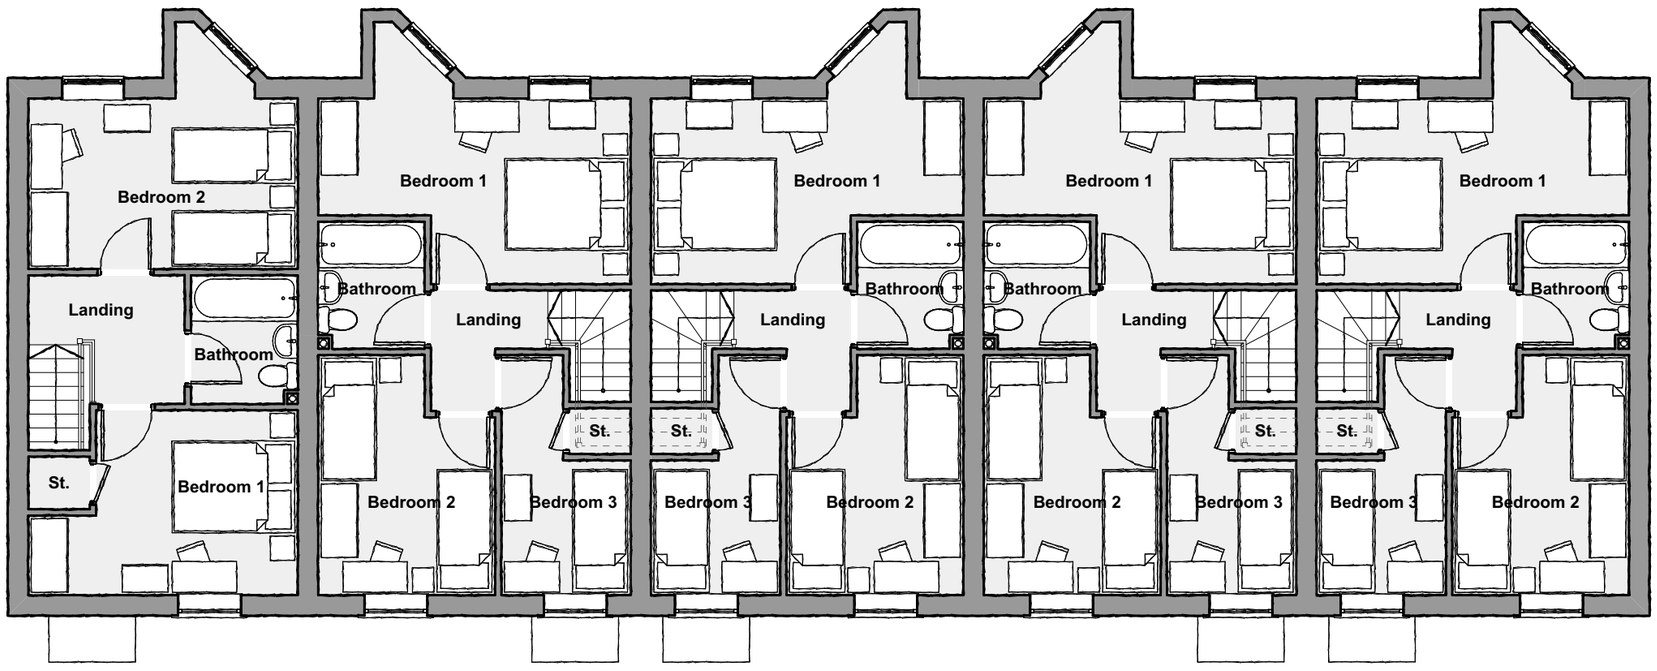

First Floor

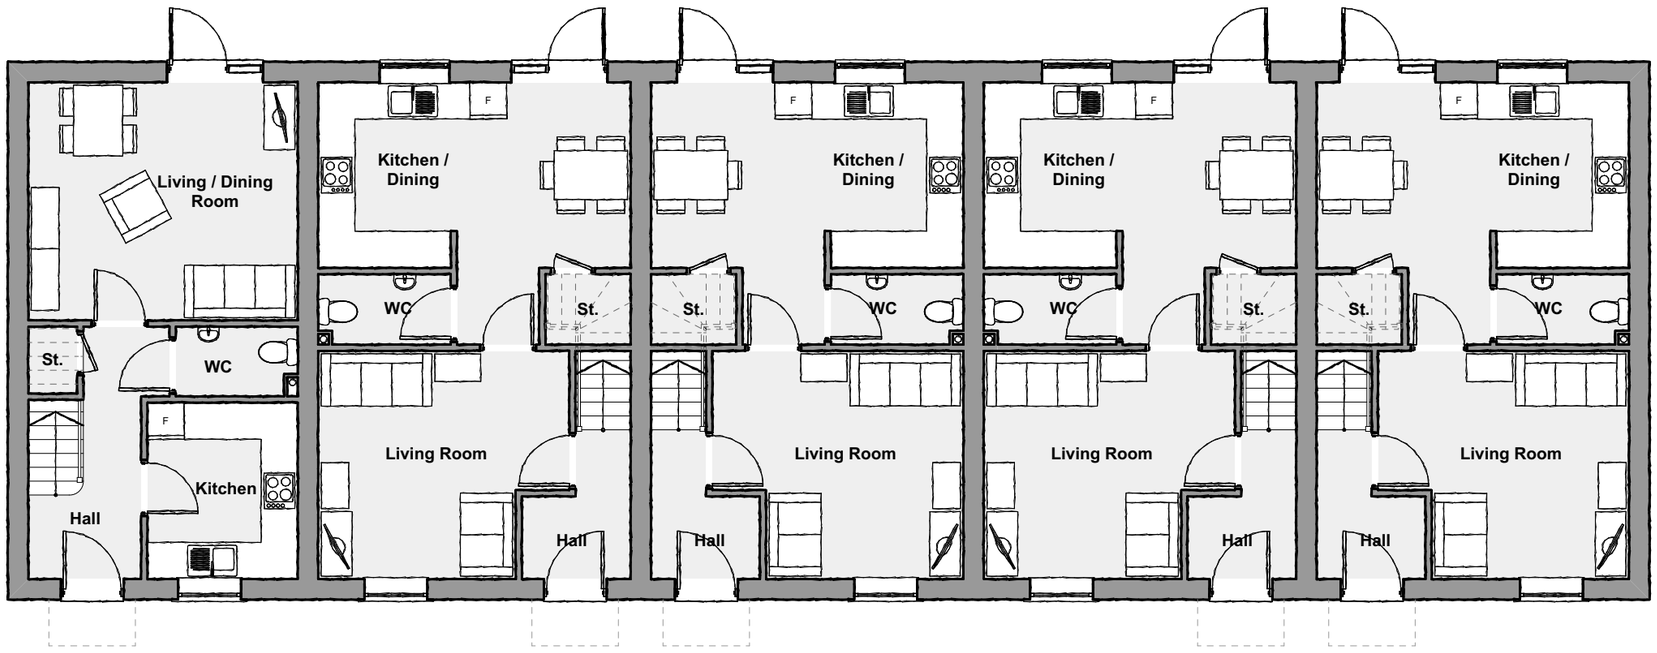


Ground Floor




Front Elevation




Rear Elevation

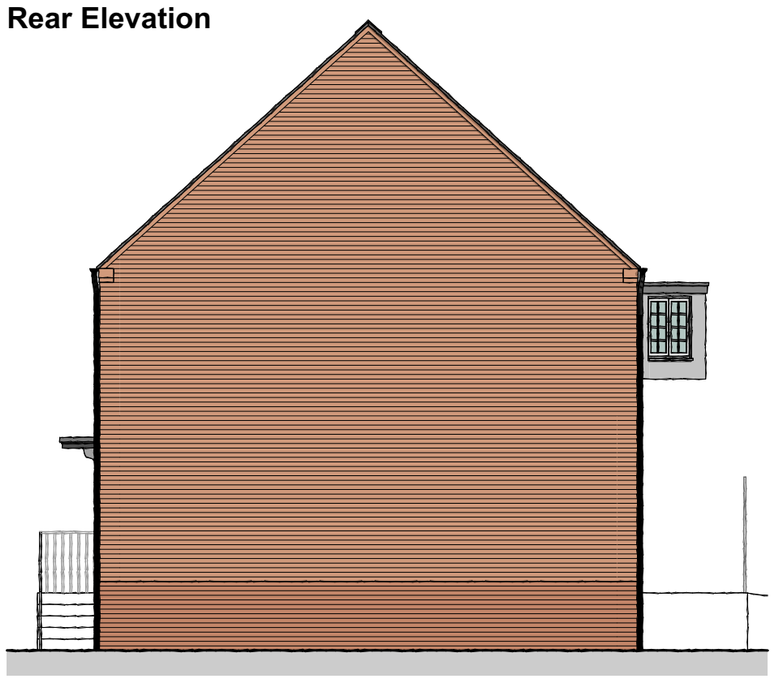

Side Elevation

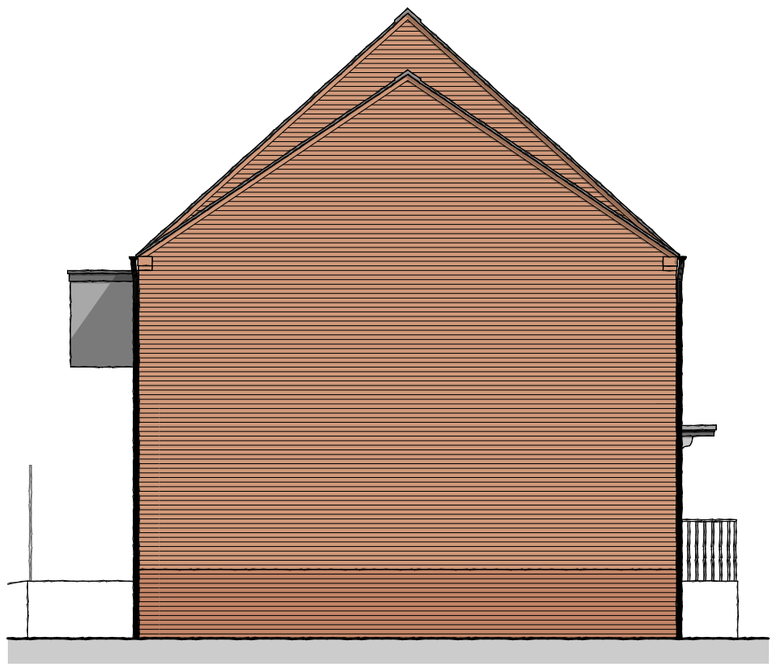

Side Elevation

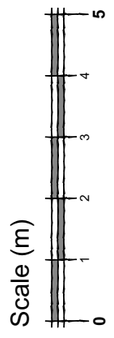

Disclaimer: This document and its design content is copyright protected ©. It shall be read in conjunction with all other associated project information including models, specifications, schedules and related consultants documents. Do not scale from documents. All scales noted correct at original paper size. All dimensions to be checked on site. Immediately report any discrepancies, errors or omissions on this document to the originator. If in doubt ask.

Source File:
18012 Housetypes Model.pln

Rev	Date	Drawn	Note
P02	21/11/2018	JKG	Layout status updated to 'Planning'. Internal layouts and fenestration amended.
P03	21/11/2018	JKG	Notes added.
P04	25/11/2018	JKG	Elevations updated.

MINSTER PROPERTY GROUP

JAMES GARNER ARCHITECTURE
e: hello@jg-a.co.uk t: 07429 162747
architecture - masterplanning - residential - extra care - commercial - primary healthcare

Client
Minster Property Group Ltd.

Project Title
Residential development at land off Willow Walk,
Spalding

Drawing Title
Plots 10-14 - Plans and Elevations

Drawing Status
Planning

Scale(s):		Original Paper Size:
1:100		A2
Drawn:		Date:
JKG		20.11.18
Project Number:	Drawing Number:	Revision:
18012	0200	P04