

E L E V A T I O N S

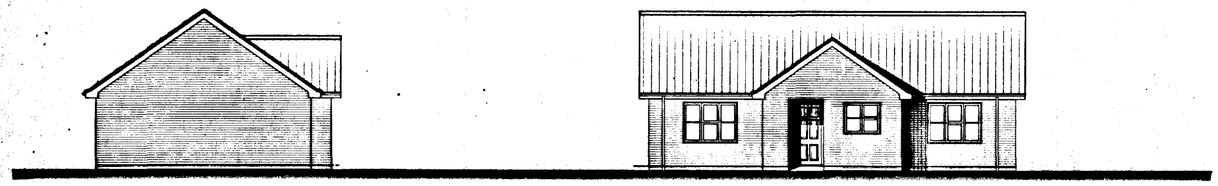


SIDE


FRONT

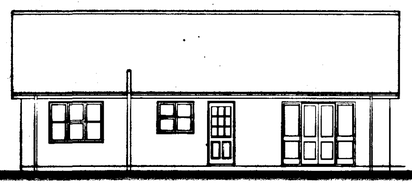

BACK

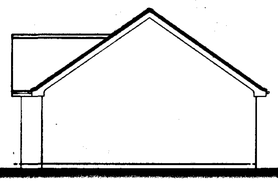


SIDE

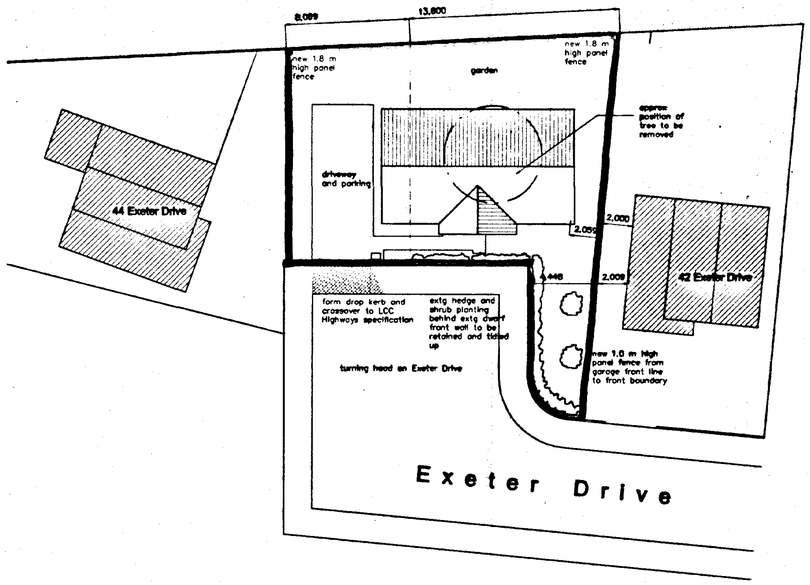

B L O C K P L A N

Scale 1:200

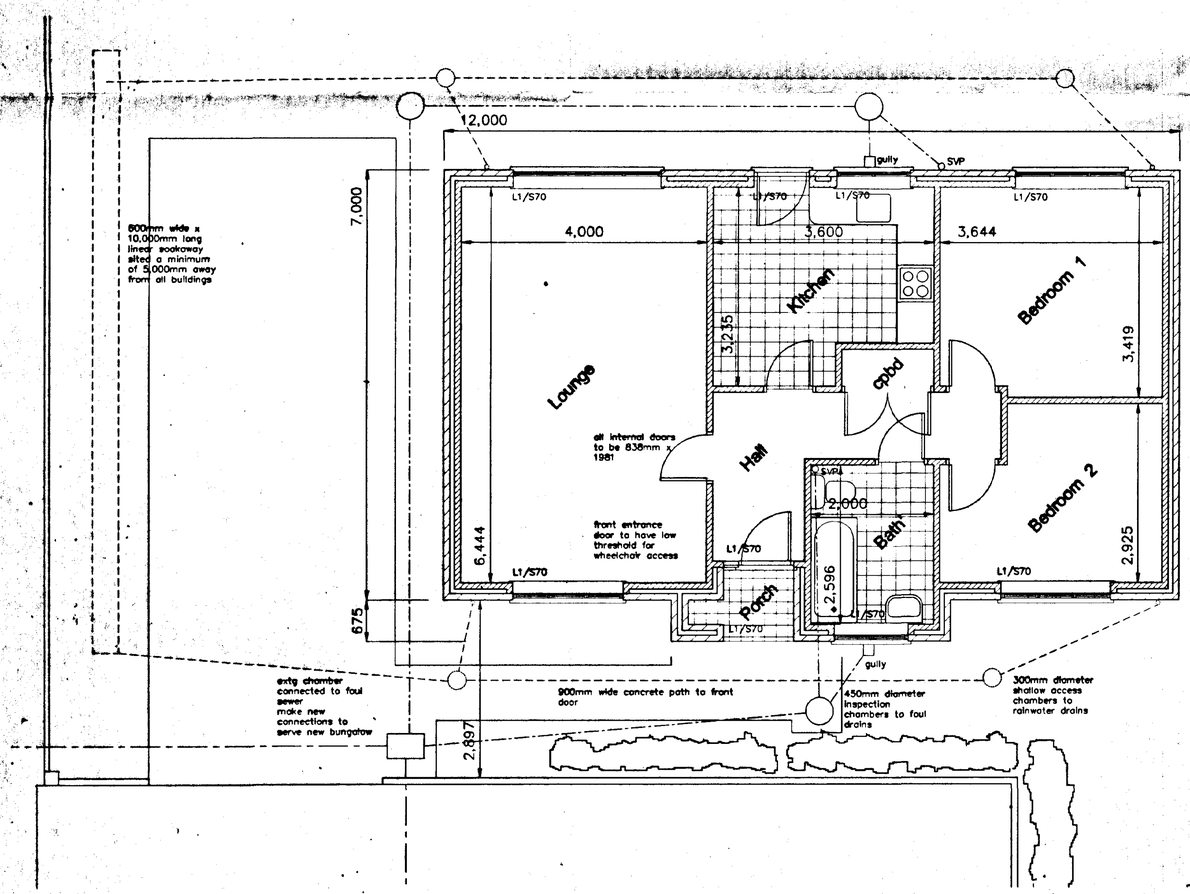

F L O O R P L A N

Scale 1:50

L. A. Building Design

Architectural and Surveying Practice
55 Hannam Boulevard
Spalding
Lincolnshire PE11 1LB
Telephone/Fax: Spalding (01775) 711437

Peter S Lithgow MCIOB MRIAT

Member of the Chartered Institute of Building and Member of the British Institute of Architectural Technologists


project
Proposed Residential Development on Land at
42 and 44 Exeter Drive
Spalding
Lincolnshire

client
Mr A C Porter

drawing
General Arrangement
Floor Plan, Elevations and Block Plan


date	scales
September 2000	1/50, 1/100 & 1/200
drawn by: Peter S Lithgow	checked
job no: 20/13	drawing no: 01

E L E V A T I O N S

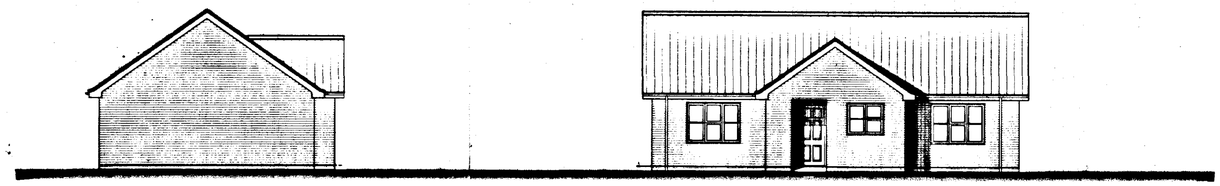


SIDE


FRONT

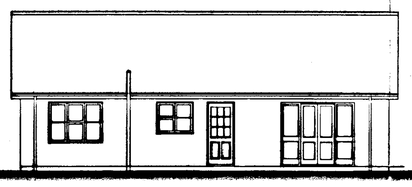

BACK

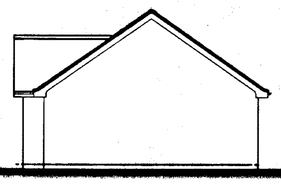


SIDE

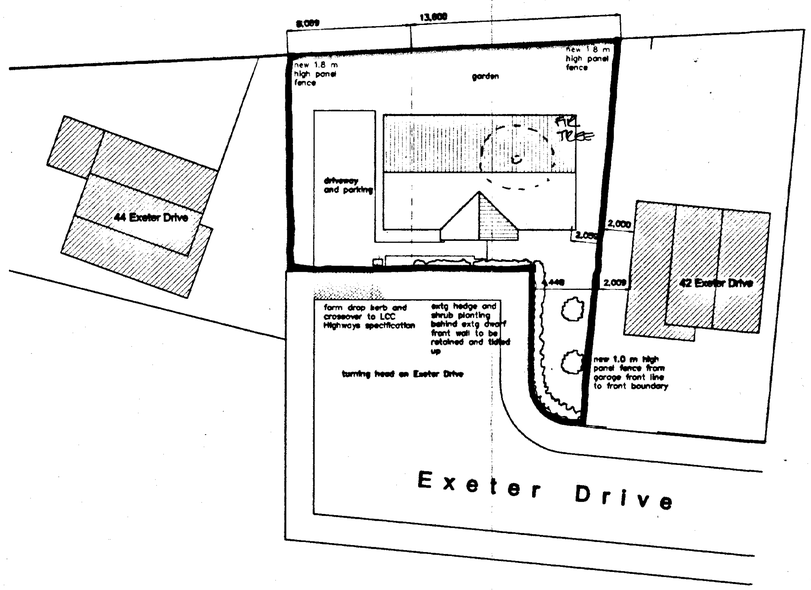

B L O C K P L A N

Scale 1:200

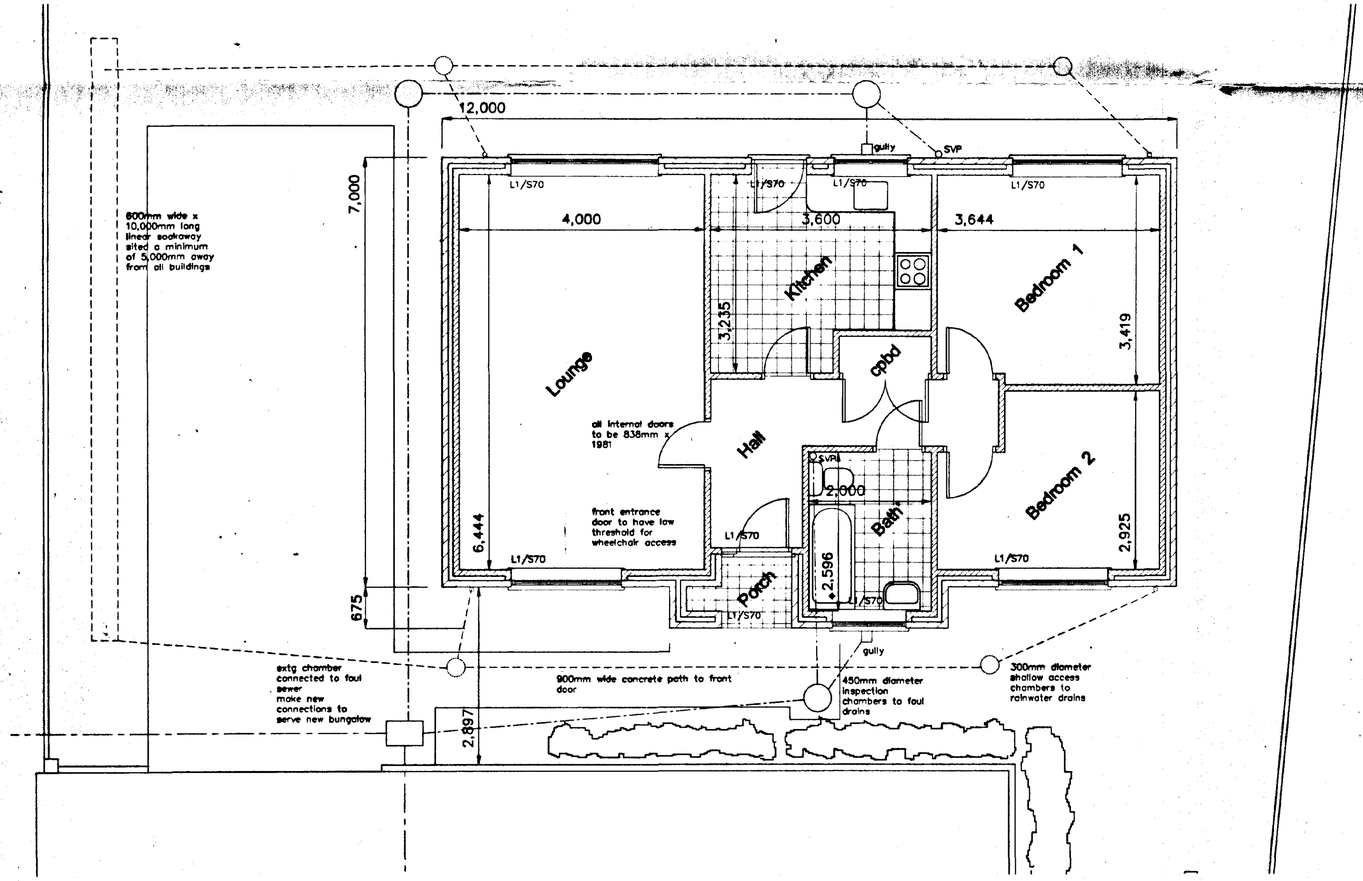

F L O O R P L A N

Scale 1:50

DETERMINED PLAN

SOUTH HOLLAND DC
HOUSING & PLANNING
-9 OCT 2000
Ref: H0280

Area of plot = 359.3 m²
Area of bungalow = 87.07
Area of garden 272.23
136.115

70m³ @ 2½ = 175
has floor area 78m²

L. A. Building Design
Architectural and Surveying Practice
55 Hannam Boulevard
Spalding
Lincolnshire PE11 1LB
Telephone/Fax: Spalding (01775) 711437

Peter S Lithgow MCOB MBIAT
Member of the Chartered Institute of Building and Member of the British Institute of Architectural Technologists

project
Proposed Residential Development on Land at
42 and 44 Exeter Drive
Spalding
Lincolnshire

client
Mr A C Porter

drawing
General Arrangement
Floor Plan, Elevations and Block Plan

date	scale(s)
September 2000	1/50, 1/100 & 1/200
drawn by: Peter S Lithgow	checked
job no. 20/13	drawing no. 01