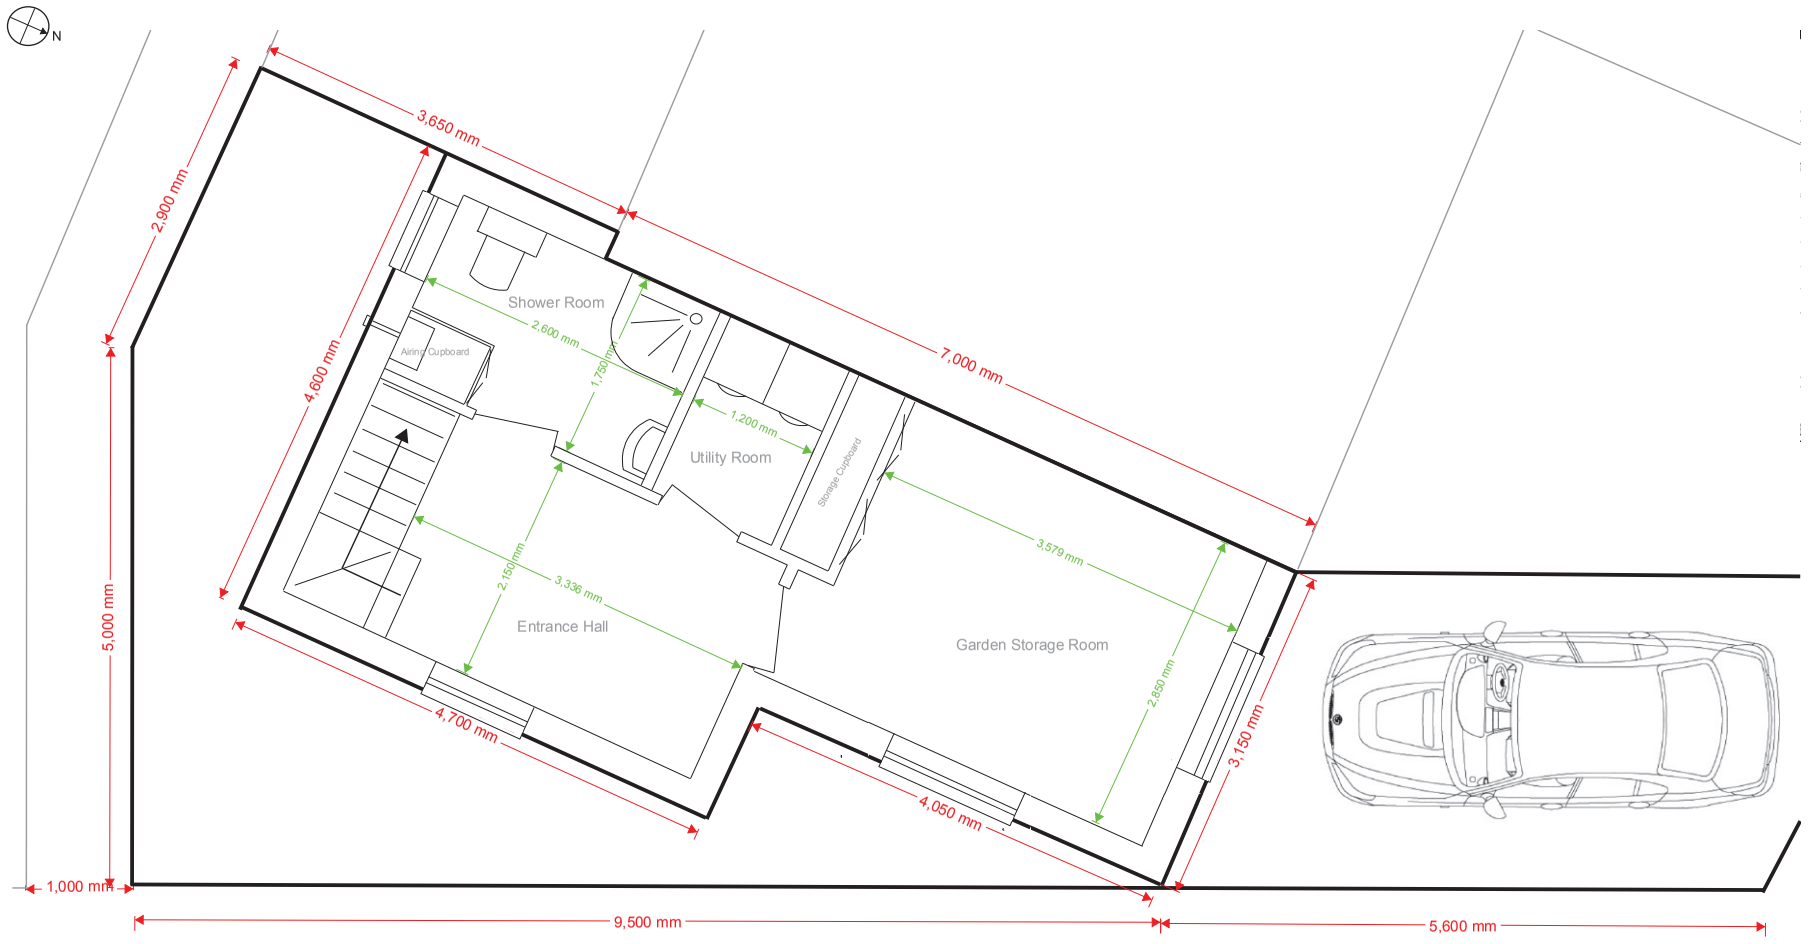


Ground Floor Plan
Scale 1:50 @ A3

Proposed: New Home
Stennett Avenue, Spalding
Mr S Clark
Date: Oct 2018
Drawing 02

Rev A - Revised to incorporate comments received from planning 29/11/18