
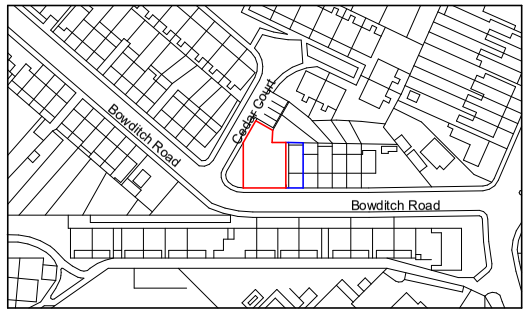



Site location plan


1 : 2500

Site Plan

1 : 100

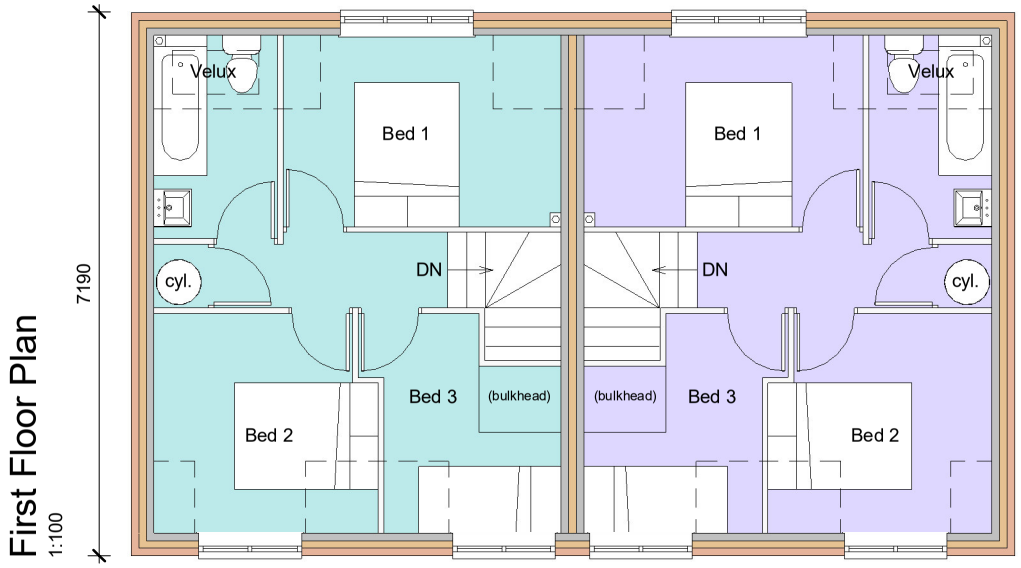

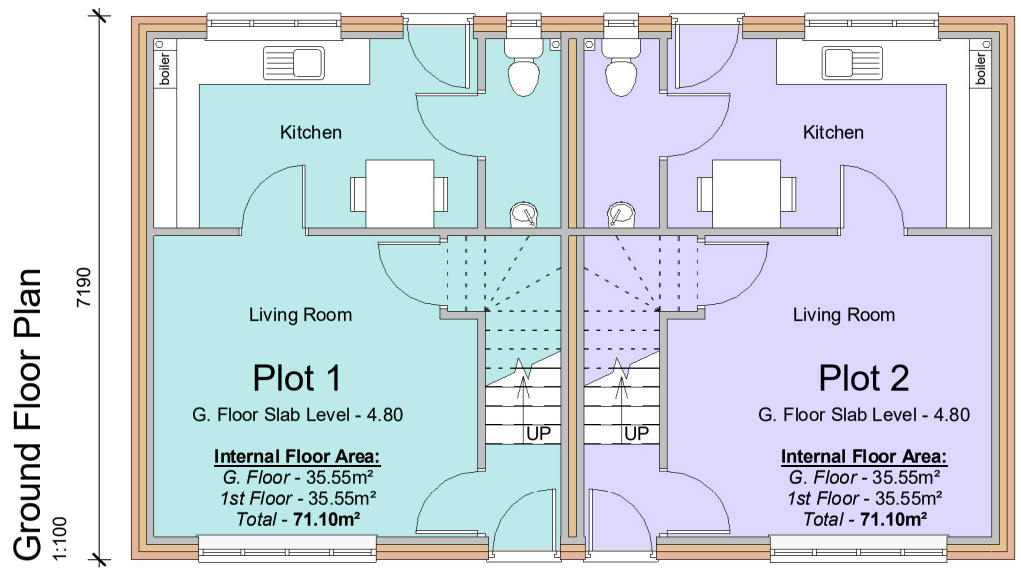

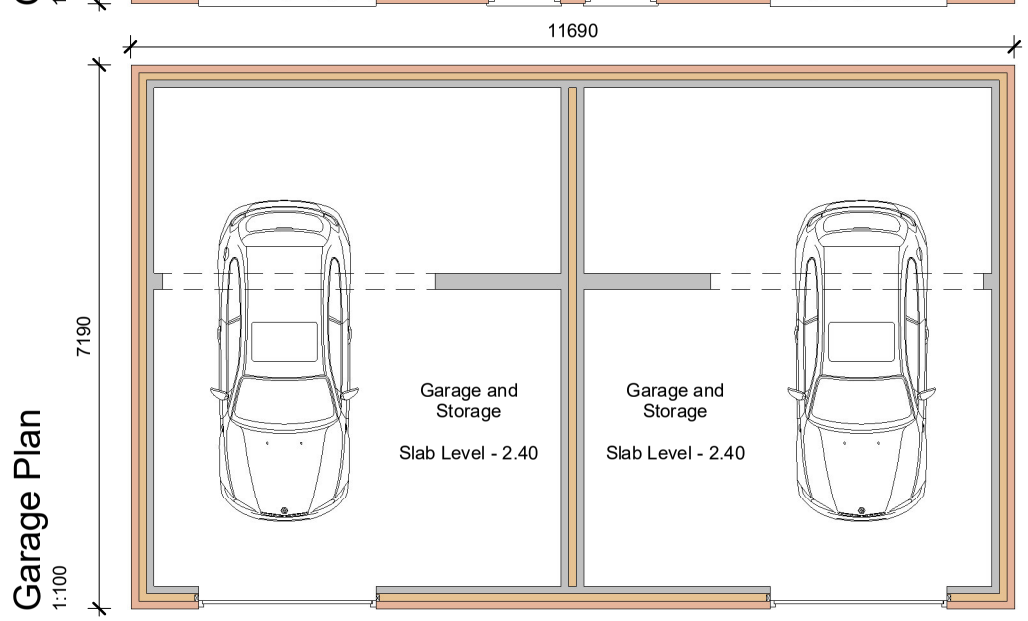

NOTE: To avoid error or inaccuracy do not scale from this drawing. Refer to dimensions where given. Contact Newland Build Services with any queries.

© NEWLAND BUILD SERVICES 2016

NEWLAND BUILD SERVICES
• ARCHITECTURE • DESIGN • CONSULTATION • PLANNING •
THE BARN, AXES MANOR, NEW HOUSE LANE, REDHILL, SURREY, RH1 5RA
• INFO@NEWLANDBUILD.CO.UK • 07706 602 072 •

Project:	Project No: AM02	Site/ Floor Plans	
Land adjacent to 25 Bowditch Road, Spalding, Lincolnshire		Scale: As indicated @ A3	Sheet No: 1
		Date: 28th Nov. 2016	
		Drawn by: WN	