


Front Elevation

1 : 100

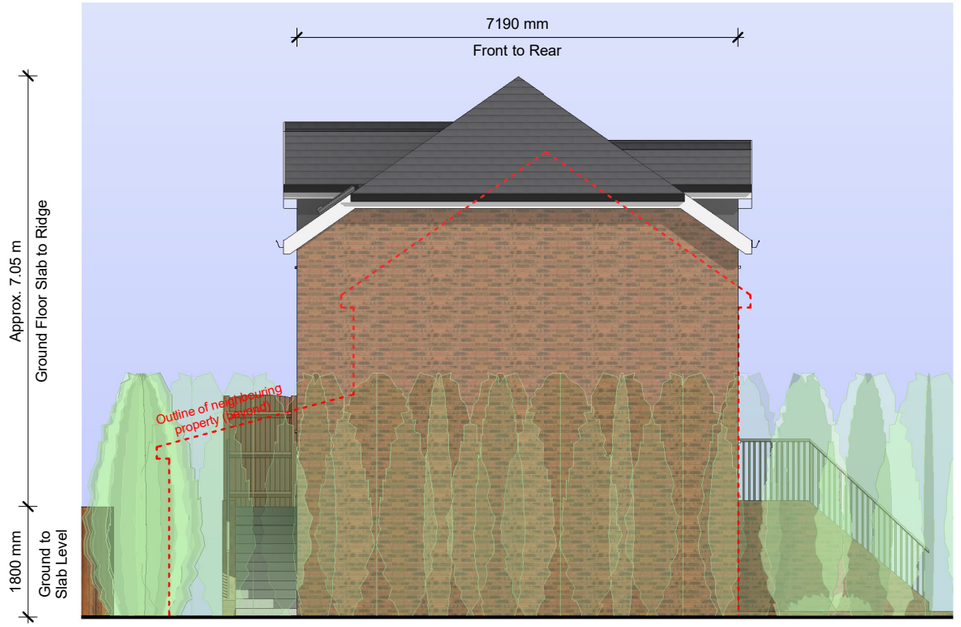

Left Elevation

1 : 100

Materials:

Face Brickwork:
Light Brown Multi Stock.

Roof Tiles:
Fibre-cement Slate effect tile.

Dormer Cheeks:
Lead facing or similar appropriate single ply membrane.

Windows/ Doors:
White UPVC, double glazing to all panes.

Roof Windows:
Velux SK01 - 1140mm x 700mm


Fascia/ Soffit:
White UPVC.

Guttering:
Black UPVC.




Rear Elevation

1 : 100

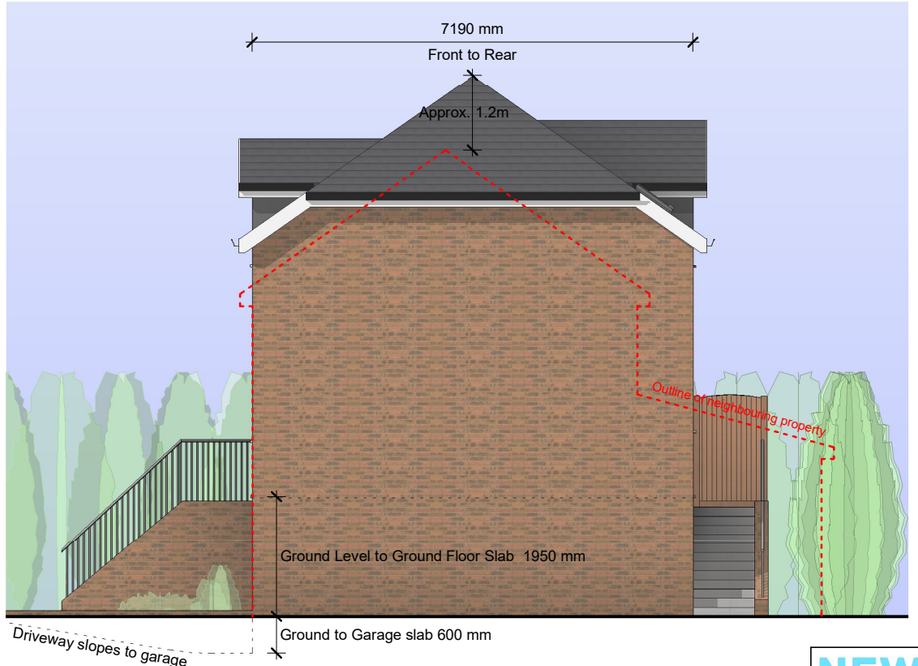

Right Elevation

1 : 100

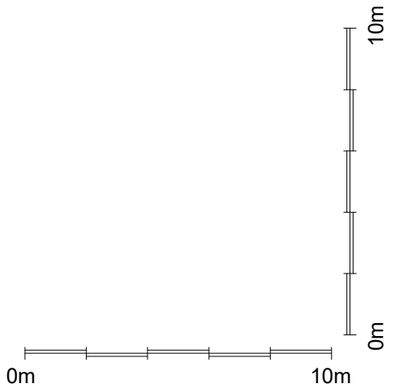

NEWLAND BUILD SERVICES
•ARCHITECTURE•DESIGN•CONSULTATION•PLANNING•
THE BARN, AXES MANOR, NEW HOUSE LANE, REDHILL, SURREY, RH1 5RA
• INFO@NEWLANDBUILD.CO.UK • 07706 602 072 •

Project:	Project No: AM02	Proposed Elevations	
Land adjacent to 25 Bowditch Road, Spalding, Lincolnshire		Scale: 1 : 100 @ A3	Sheet No: 2
		Date: 9th Nov. 2016	
		Drawn by: WN	

NOTE: To avoid error or inaccuracy do not scale from this drawing. Refer to dimensions where given. Contact Newland Build Services with any queries.

© NEWLAND BUILD SERVICES 2016