

FULL HANDRAIL
TO BE CONSTRUCTED OUT OF MILD STEEL, FLAT BAR HANDRAIL WITH SQUARE BALUSTERING AT APPROX 225 CTRS AND PAINTED BLACK ALL TO MATCH EXISTING

NOMINAL HANDRAIL
TO BE PROPRIETARY SYSTEM THAT SIT ON TOP OF FLAT ROOF CONSTRUCTED OUT OF MILD STEEL WITH 2 NO HORIZONTALS & VERTICALS AT MAX 1500 CTRS & ALL PAINTED BLACK.


CONTAINERS
EXISTING CONTAINER AT GROUND LEVEL TO BE RE-SITED ON ROOF PLUS 1 NO NEW CONTAINER TO MATCH EXISTING
CONTAINERS TO SIT ON STEEL FRAMEWORK IN TURN CONNECTED TO EXISTING STUB COLUMNS (ROOF ORIGINALLY DESIGNED FOR 2ND FLOOR EXTENSION).
CONTAINERS OF METAL CONSTRUCTION & PAINTED BLACK

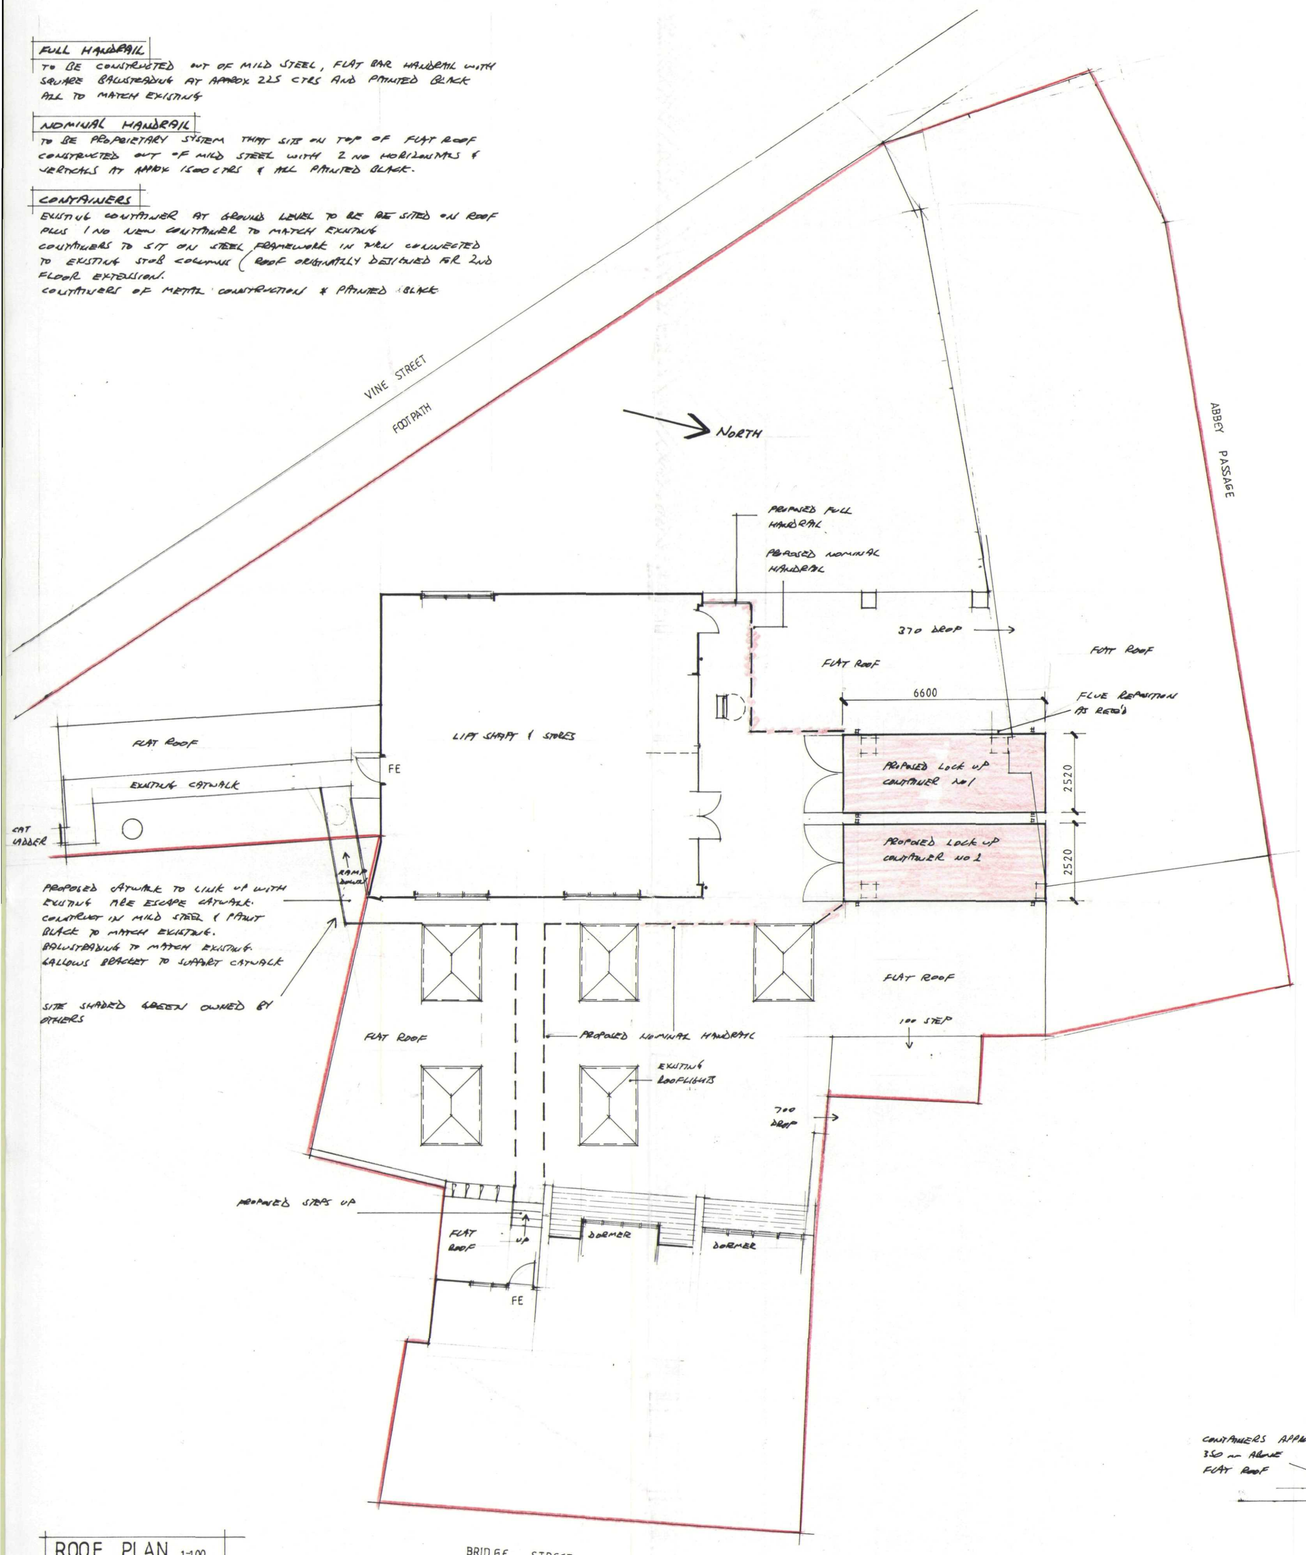


ROOF PLAN 1-100

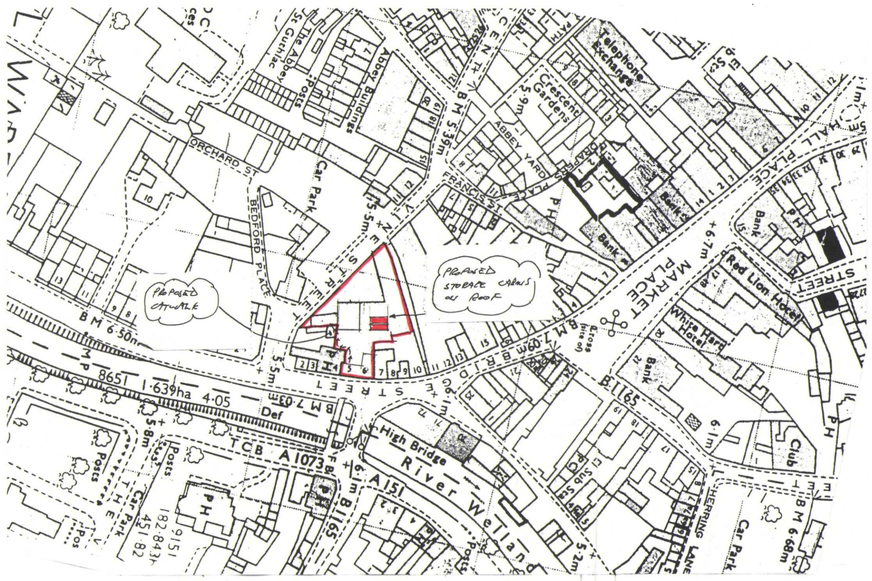

LOCATION PLAN 1-1250

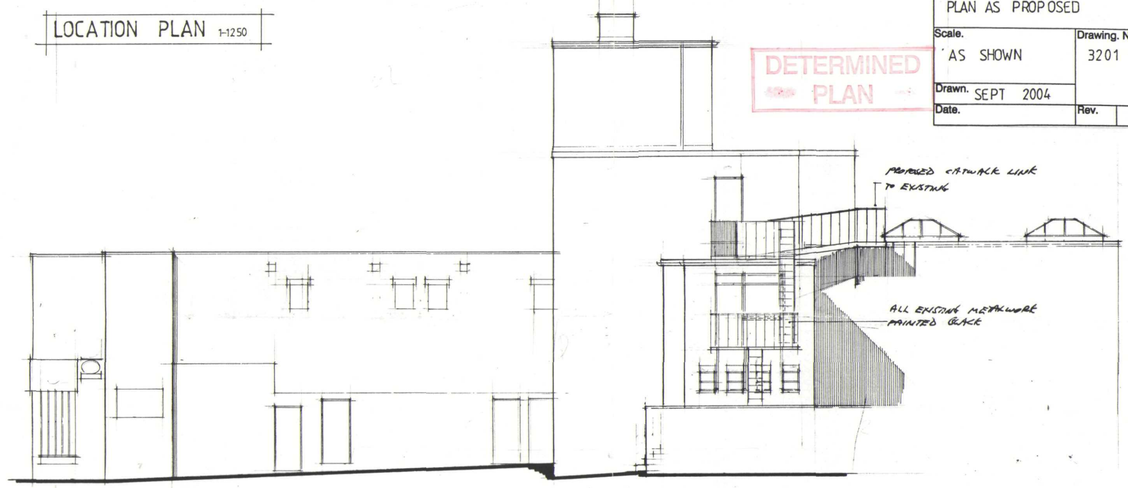

SOUTH 1-100

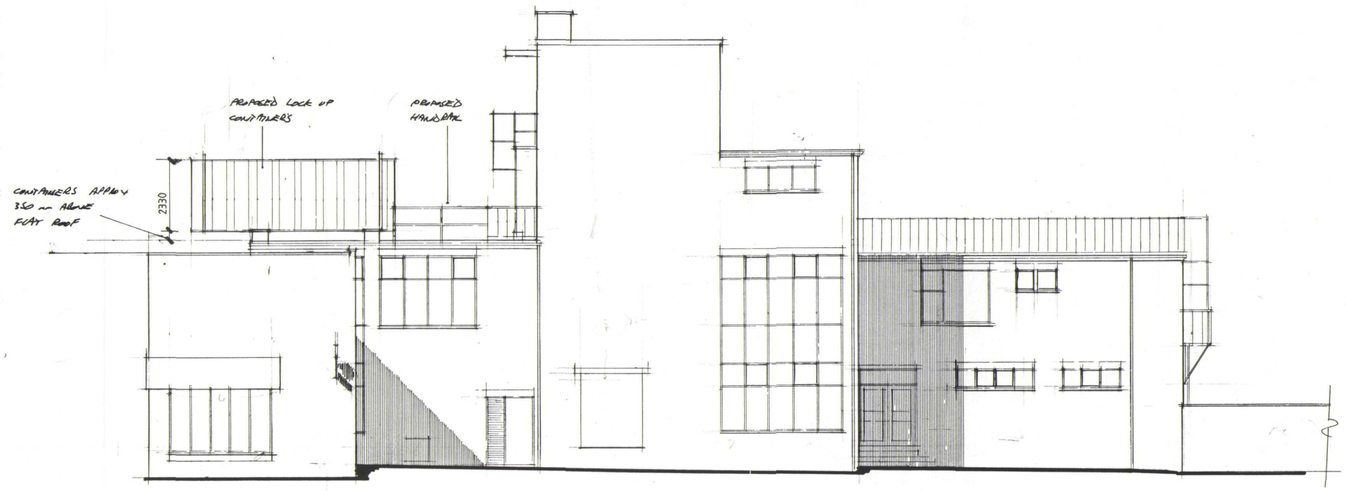

WEST 1-100

Contractor To Check All Dimensions On Site Before Work Commences.

Rev.	Date.	Init.	Revision Details.

SHDC Planning & Development 17 SEP 2004 Ref: 1235/04

PODDINGTONS
Architectural Design Consultants
Unit 7, The Flaxmill, Flaxmill Lane, Pinchbeck, Spalding, Lincs. PE11 3XQ.
Tel: 01775 720866 Fax: 01775 720877

Project.
HILLS FURNITURE STORE.
5/6 BRIDGE STREET, SPALDING.

Drawing.
PLAN AS PROPOSED

Scale.	Drawing. No.
AS SHOWN	3201 -1
Drawn. SEPT 2004	
Date.	Rev.

DETERMINED PLAN