

Contractor to check all Dimensions on site prior to ordering materials / commencing work.Do Not Scale from this Drawing - If in doubt then please ask

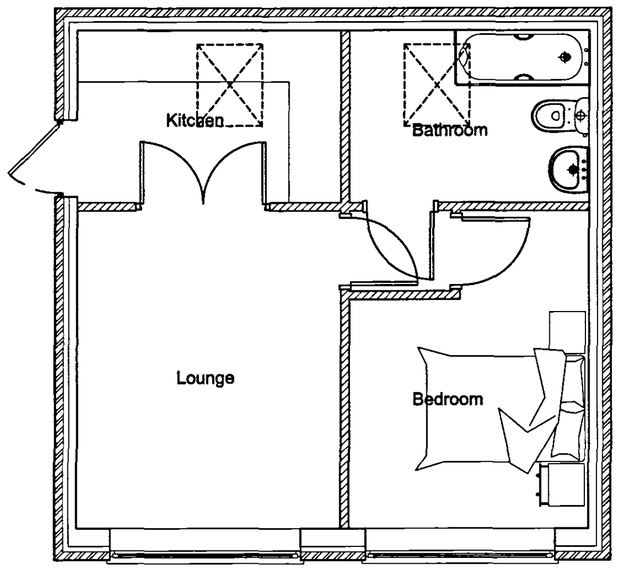

Proposed Ground Floor Plan
Scale 1:50

L = 3m x 3.7m.
Br = 2.75m x 4.65/1.45m
Bth = 1.7m x 1.2m
K = 3 x 2m

- 3 FEB 2006
1237/08

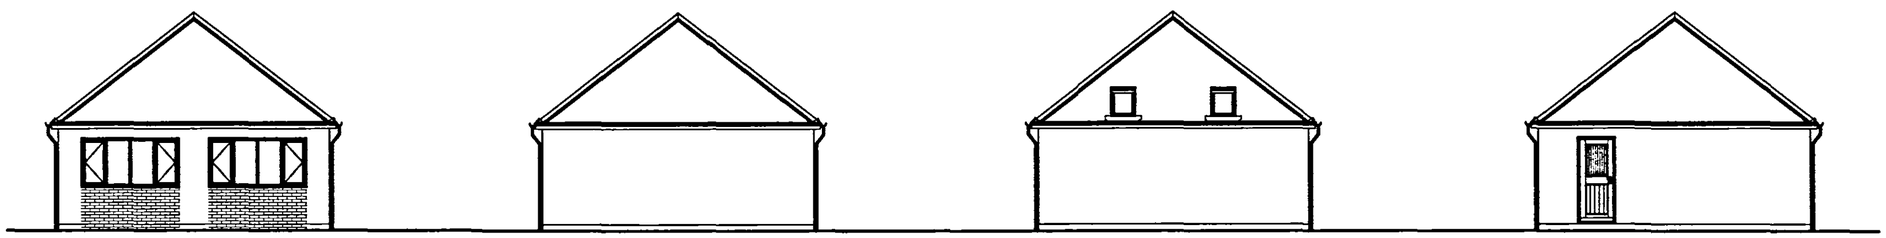

Proposed Front Elevation
Scale 1:100

Proposed Side Elevation
Scale 1:100

Proposed Rear Elevation
Scale 1:100

Proposed Side Elevation
Scale 1:100

DETERMINED PLAN

rev "A" - 25.11.08 - Amended to suit the Clients comments

Client :
Mr D Roberts
75 Bourne Rd
Spalding

Site :
Proposed Conversion of Existing Garage into Self Contained Flat at:
73 Hawthorne Bank
Spalding

Drawing Title
Proposed Plans and Elevations

remway Design Ltd
2nd Floor - 5 Sheepmarket
Spalding
PE11 1BH
Tel : 01775 768 921
e-mail: enquiries@remwaydesign.co.uk

July06 | Scale : As Noted

1582 - 06 "A"

PLEASE NOTE:
Due to areas of the structure being covered, unexposed or otherwise inaccessible the notes / specifications of existing materials are subject to confirmation of site when it is feasible to expose the relevant areas of construction.