
DETERMINED PLAN

S.B.C.
20 NOV 1999

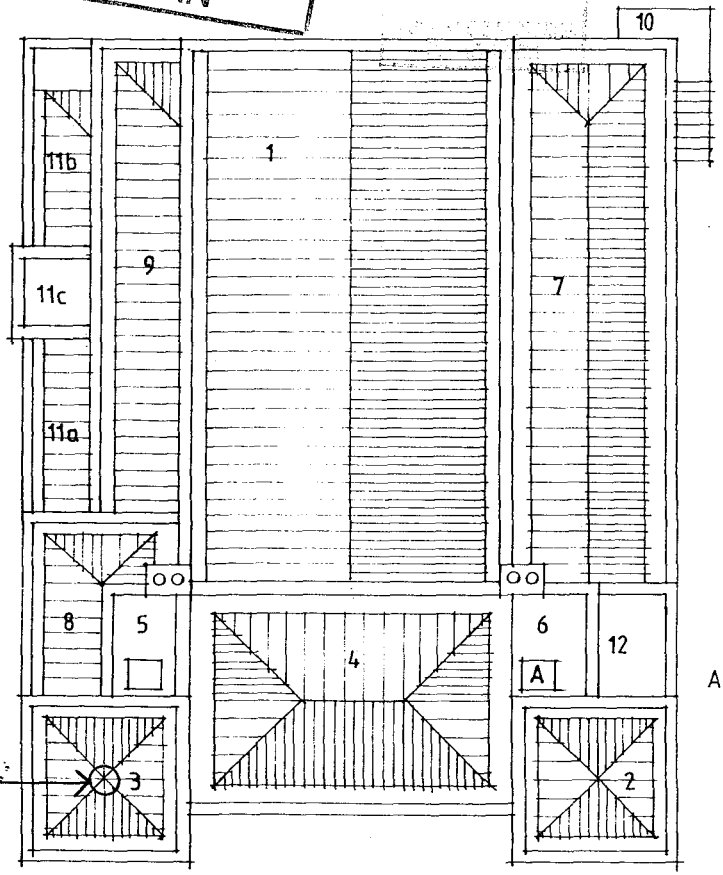

FLAG POLE REMOVED

A: ACCESS

KEY

1 MAIN COURT
2 NORTH TURRET
3 EAST TURRET
4 MAGISTRATES RETIRING ROOM
5 FLAT ROOF BELOW EAST TURRET
6 FLAT ROOF BELOW NORTH TURRET
7 COURT 2
8 FIRST FLOOR OFFICE
9 PUBLIC STAIRS
10 REAR FIRE ESCAPE
11a VERANDAH RIGHT HAND SIDE
11b VERANDAH LEFT HAND SIDE
11c FLAT ROOF BETWEEN VERANDAH
12 FLAT FELTED ROOF

SPALDING SESSIONS HOUSE ROOF PLAN

SOUTH HOLLAND DC
HOUSING & PLANNING
07 DEC 1999
Ref: 1237/99


scale N.T.S.
date APRIL 1998
drawn TT PLANT.


L&BC
MI07-1

A Professional Consultancy of Lincolnshire County Council

SOUTH HOLLAND DC
HOUSING & PLANNING
07 DEC 1989
Ref: H4501/LS1

L.C.C.
30 NOV 1989

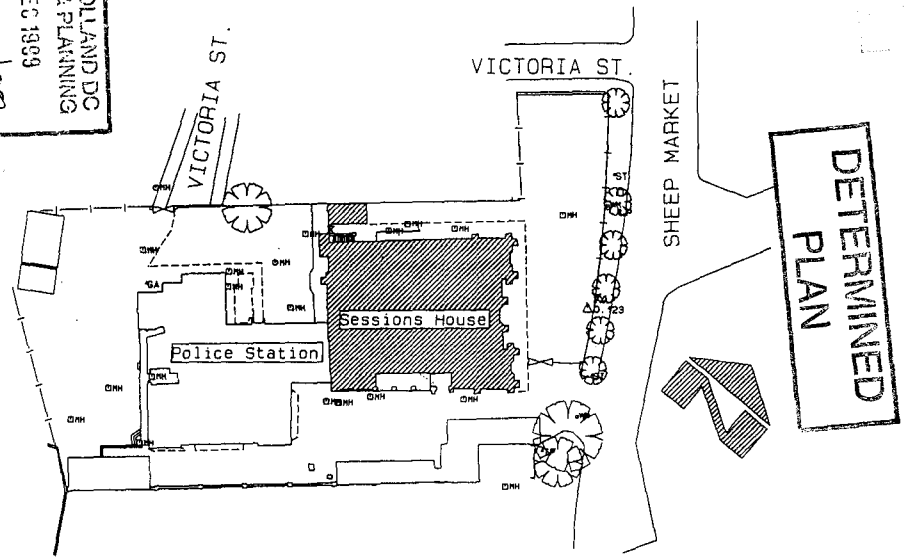

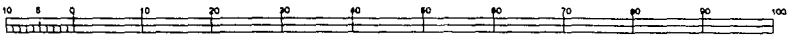

project

SPALDING

SESSIONS HOUSE

RECORD SITE PLAN

Lands & Buildings Consultancy
Keith Stevens Dipl Arch RIBA
General Manager
County Offices
Lincoln LN1 1ZA (0522) 552222 Ext.2654

drawing no. H4501/LS1

revision

L&BC

scale

date NOV'92

drawn RHW/SC/DCC

A Professional Consultancy of Lincolnshire County Council