




EXISTING EAST ELEVATION
scale 1:100

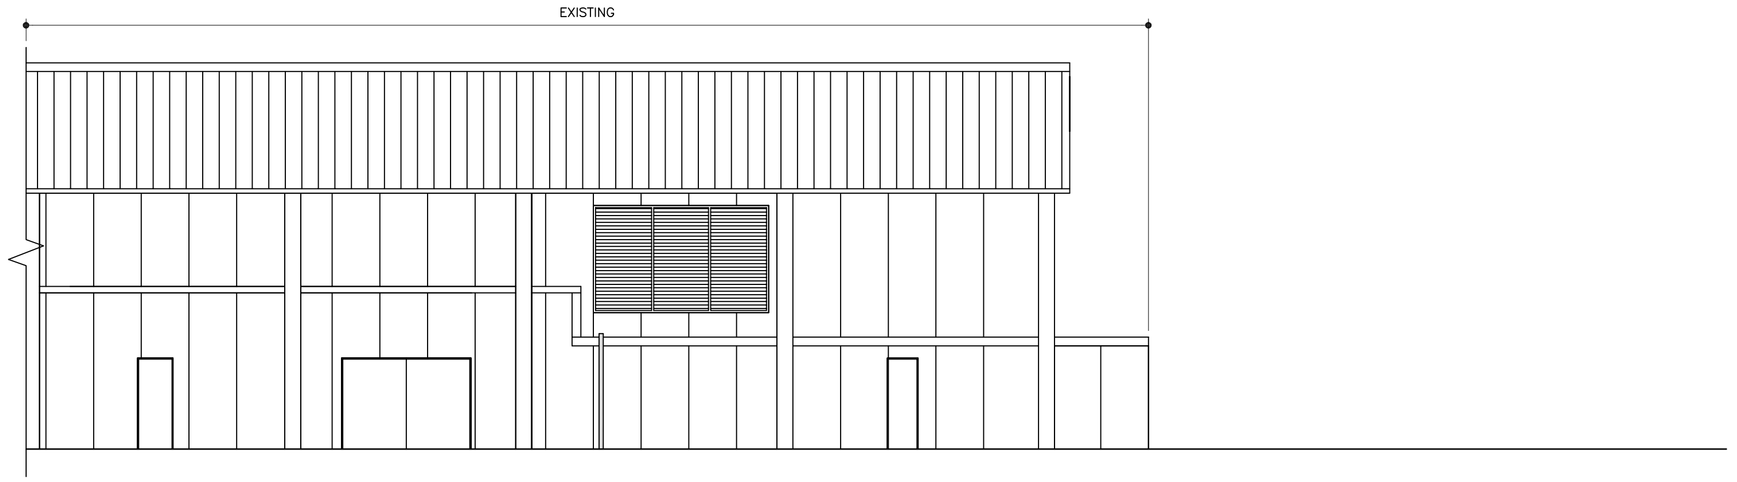


EXISTING NORTH ELEVATION
scale 1:100

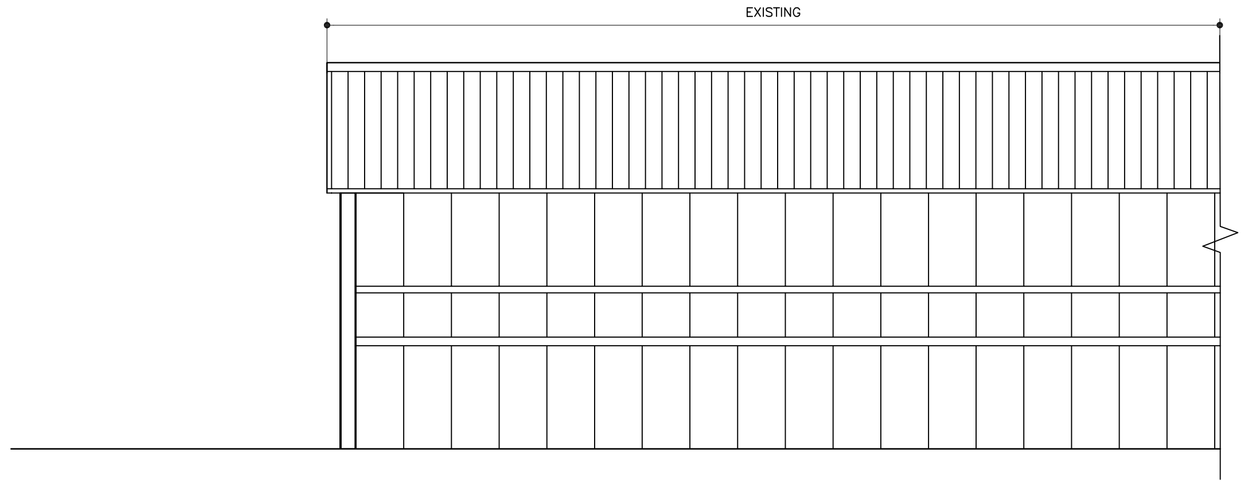


PROPOSED EAST ELEVATION
scale 1:100

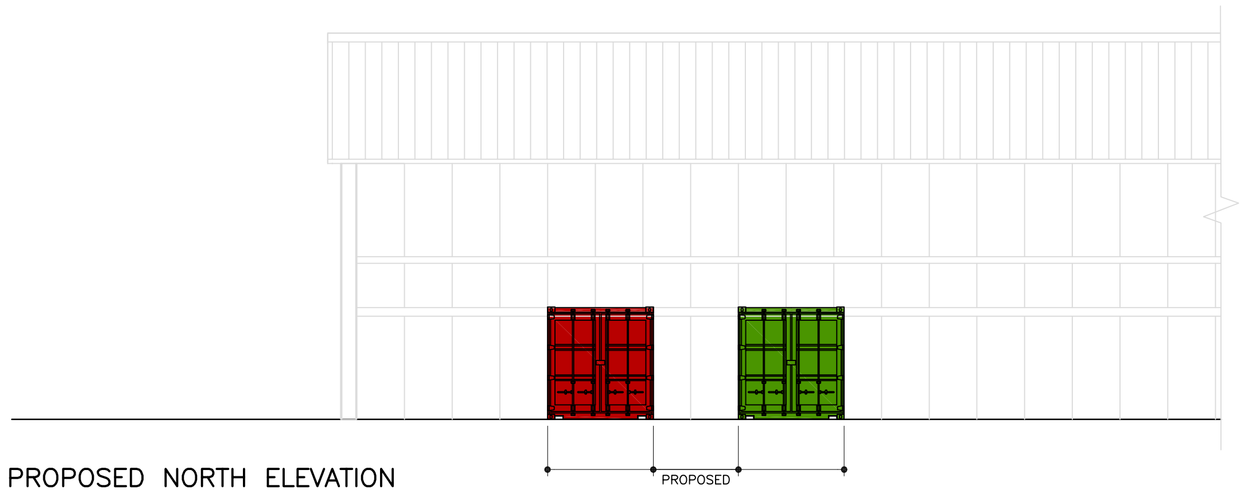

PROPOSED NORTH ELEVATION
scale 1:100

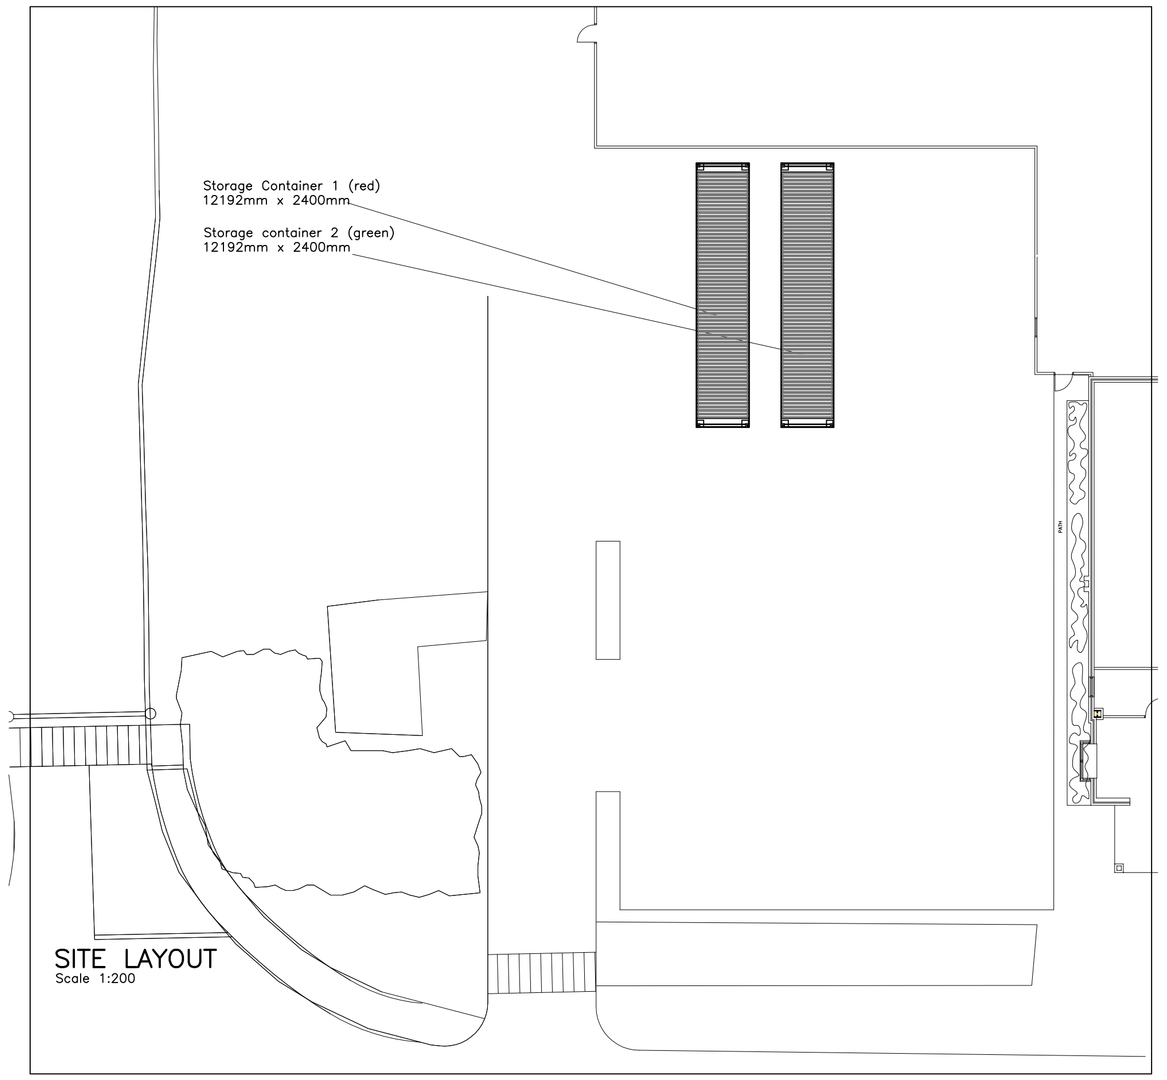

SITE LAYOUT
Scale 1:200

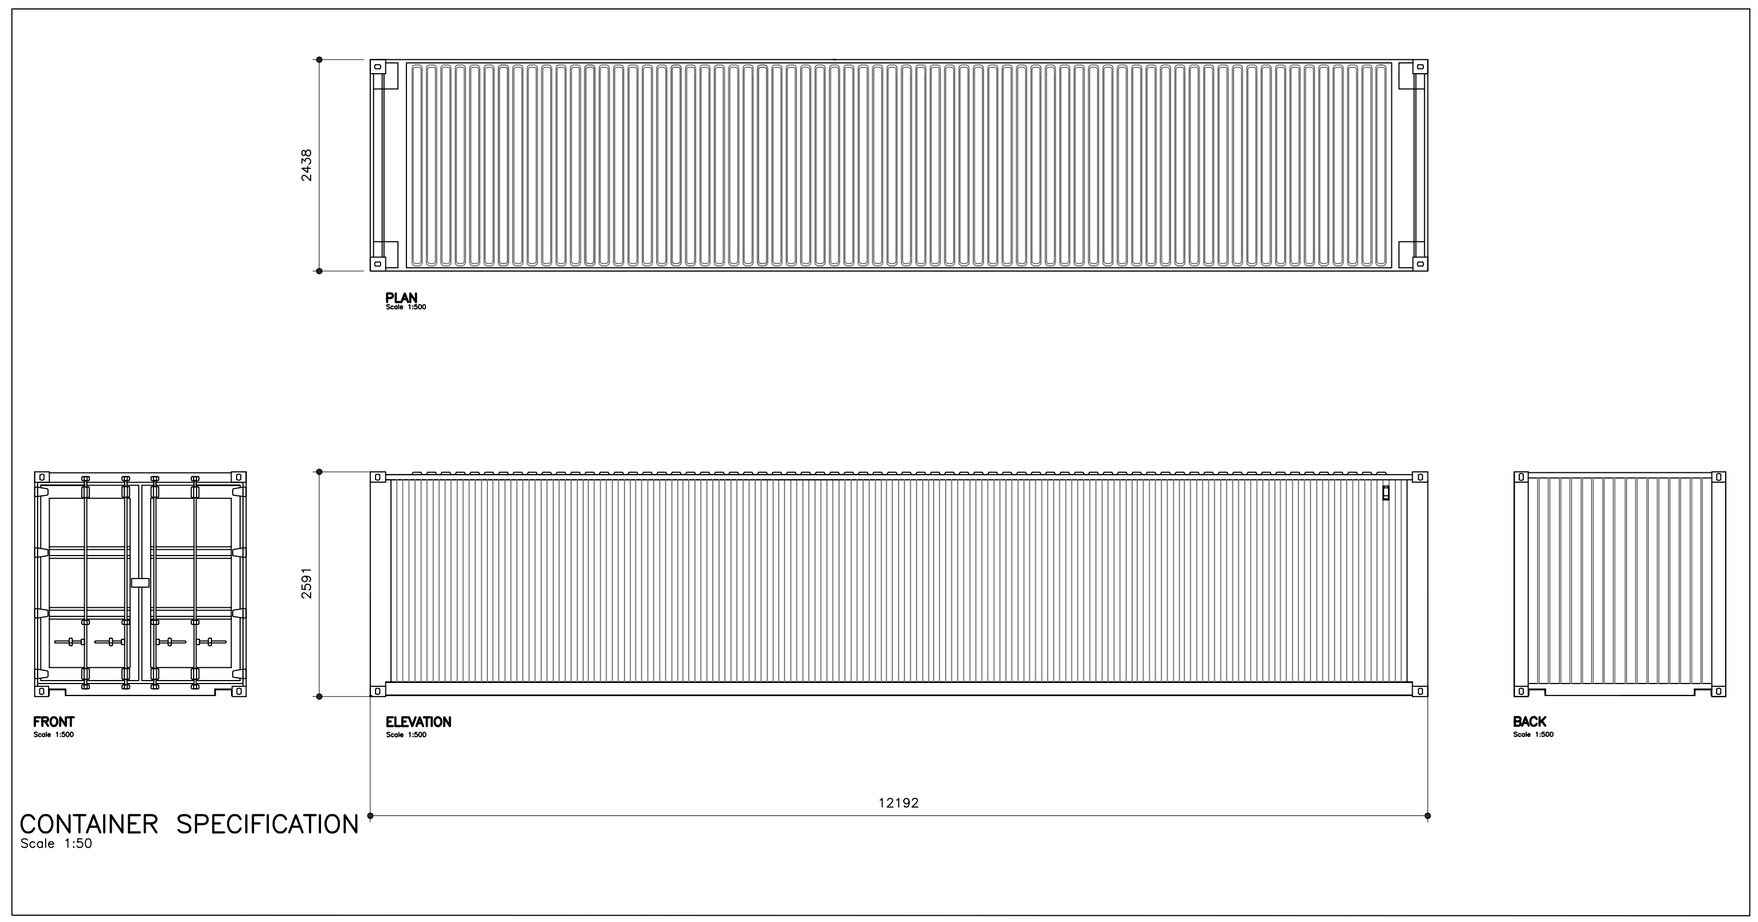

CONTAINER SPECIFICATION
Scale 1:50

P1	PLANNING ISSUE	22/11/16	OLLIE
REV	DESCRIPTION	DATE	BY

DRAWING STATUS - PLANNING ISSUE

THE COPYRIGHT OF THIS DRAWING AND DESIGN IS OWNED BY RIGBY AND PARTNERS AND IS NOT TO BE COPIED, TRANSMITTED TO A THIRD PARTY OR USED IN ANY WAY WITHOUT THE WRITTEN APPROVAL OF RIGBY AND PARTNERS.

CLIENT
Addo food group

PROJECT
PORK FARMS
SPALDING

TITLE
CONTAINER SPECIFICATION

A1 SCALE	DATE	DRAWN	CHECKED
As noted	22/11/16	OLLIE	Mark

Rigby and Partners LLP
Consulting Civil and Structural Engineers

18 ST. THOMAS'S ROAD, CHORLEY, LANCS., PR7 1HR.
Tel. +44 (0) 1257 267624 Fax. +44 (0) 1257 264237
E-mail: general@rigbyandpartners.co.uk

PROJECT No.	DRAWING No.	REV
P2016-029	01	P1