
©Copyright

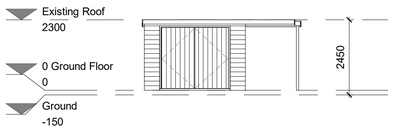


Existing Front Elevation
1 : 100




Existing L Side Elevation
1 : 100




Existing R Side Elevation
1 : 100

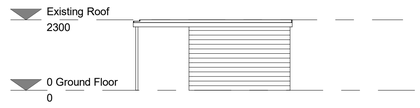


Existing Rear Elevation
1 : 100

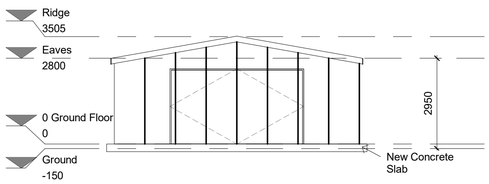


Proposed Front Elevation
1 : 100

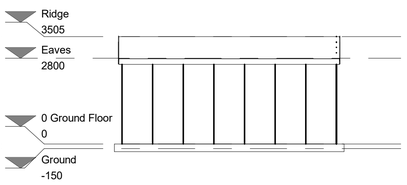


Proposed L Side Elevation
1 : 100

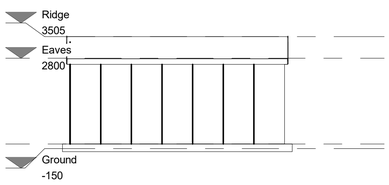


Proposed R Side Elevation
1 : 100

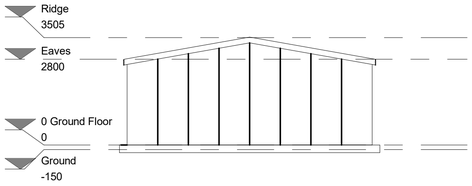

Proposed Rear Elevation
1 : 100

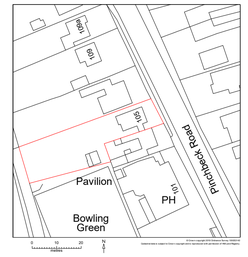


1:1250 Location Plan
1 : 1250

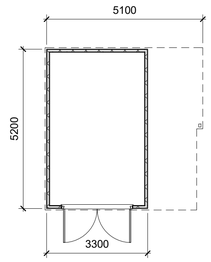


Existing Floor Plan
1 : 100

3D Existing Front View

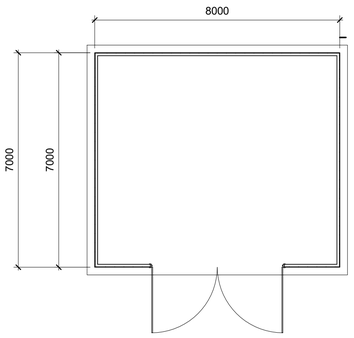

Proposed Floor Plan
1 : 100

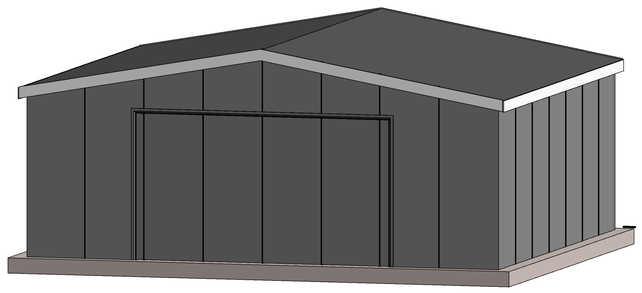

3D Proposed Front Viev



© Crown copyright 2019 Ordnance Survey 100053143
Cadastral data is subject to Crown copyright and is reproduced with permission of HM Land Registry.

1:200 Block Plan
1 : 200

©Copyright
All Drawings Are Copyrighted under Law and will only be licensed once payment has been received in full. ©Copyright to all drawings is retained by SMARTePLANS®
Party Wall Act 1996: Party wall agreements are the responsibility of the client.
Drawing is for planning purposes only, not construction.Check that this drawing is the latest/final revision, if in doubt, ask. Any dimensions shown are subject to site surveys and all measurements are to be checked on site prior to any construction or manufacture.
All dimensions are in millimetres unless stated otherwise.No dimensions to be scaled from drawings. Specific details are subject to further design development.This drawing is copyright protected. Drawings can only be used with the correct and agreed licence that has been granted by SMARTePLANS to the person whose name is on the drawing and for the sole purpose of obtaining the single permission the drawing relates to, it has not been granted for third party use. Refer any discrepancy to SMARTePLANS.THIS PLAN HAS BEEN PREPARED FROM INFORMATION PROVIDED BY THE CLIENT & FROM ORDANANCE SURVEY PLANS & AS SUCH CANNOT BE RELIED UPON FOR ACCURACY OF SITE DIMENSIONS.The client is responsible for defining the correct boundaries & site ownership, SMARTePLANS cannot be held responsible for subsequent Land disputes or any material loss when obtaining information from this plan.It is the responsibility of the client to wait for planning & building regulations approval before commissioning any works.

Rev	Description	Date

team@smarteplansuk.com
smarteplansuk.com
0800 6122 067

0m 2m 4m 6m 8m 10m

VISUAL SCALE 1:100 @ A1

LICENSE PURPOSE	Planning
CODE	C/A/O
PURPOSE OF ISSUE	Planning
STATUS	D/I/O

TITLE
Garden Shed Replacement Existing & Proposed Plans & Elevations Site Location & Block Plan

SHEET NUMBER A1-02

CLIENT
Mr & Mrs Anderson

105, Pinchbeck Road, Spalding, Lincolnshire, PE11

SCALE (@ A1)			PROJECT No.
As indicated	NORTH		211426
DRAWN BY	CHECKED BY	DATE	REV
SMARTePLANS®	SMARTePLANS®	21/10/2019	

21/10/2019 16:46:50