




Existing Ground Floor Plan

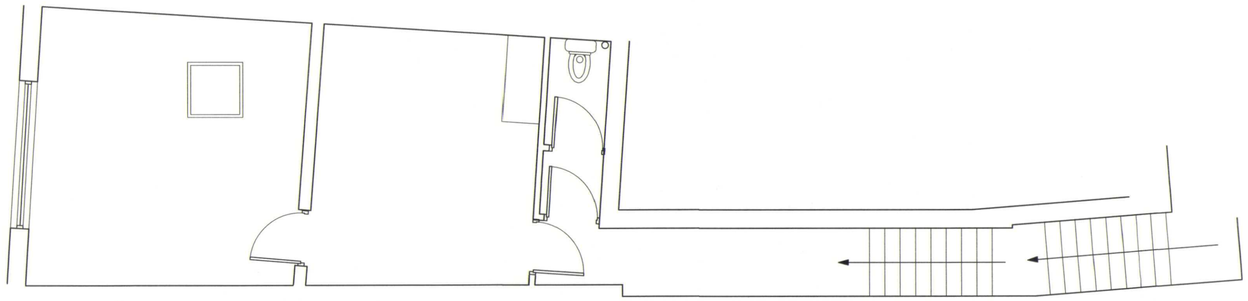


Existing First Floor Plan

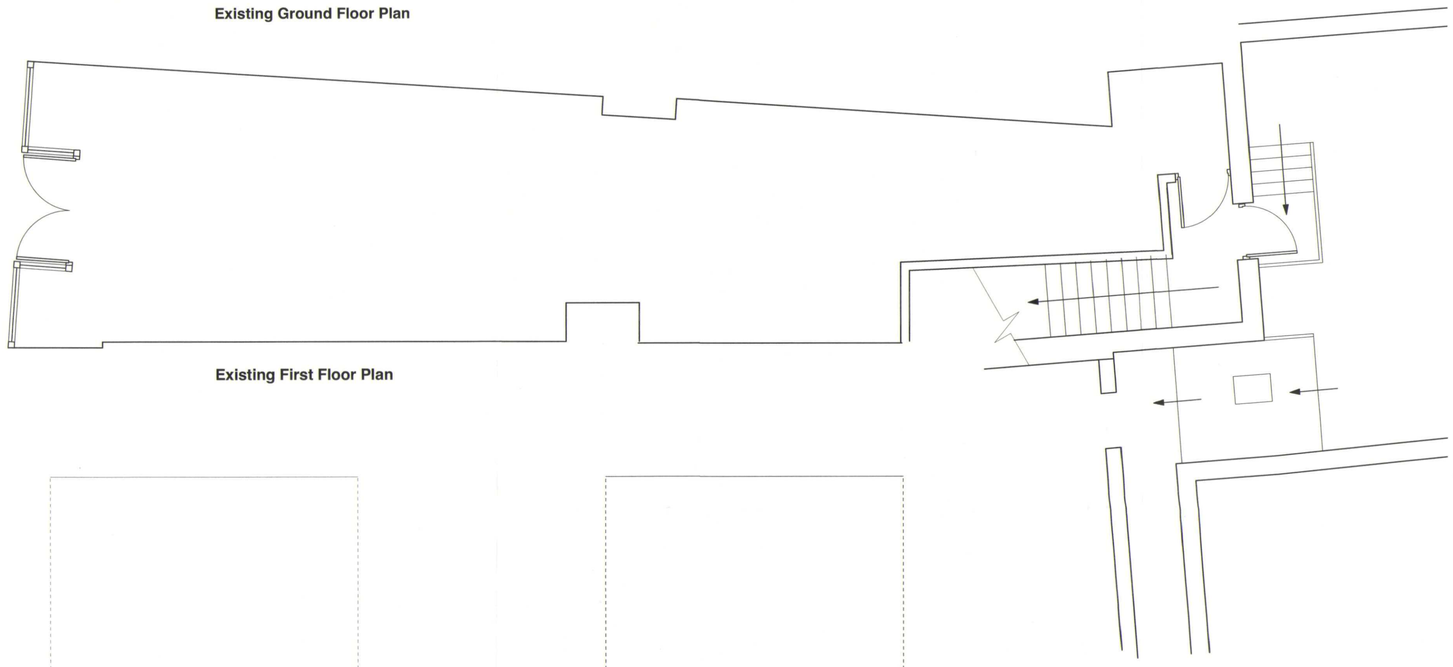


Existing Shop Frontage

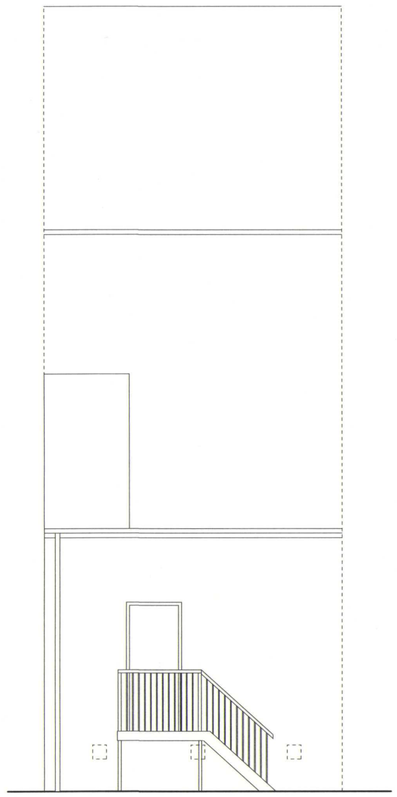

Existing Rear Elevation

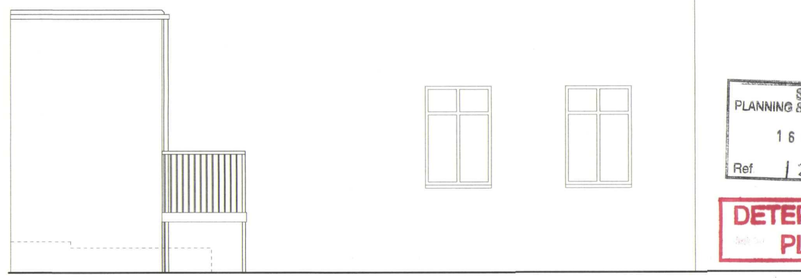

Existing Side Elevation

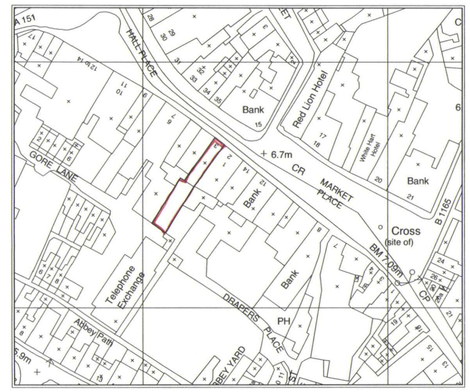

Site Location Plan 1 : 1250

SHDC
PLANNING & DEVELOPMENT
16 OCT 2003
Ref 1249/03

DETERMINED
PLAN

DESIGN

job: **Proposed Alterations to Existing Shop at 3 Hall Place Spalding**

client: **Clinton Cards PLC**

drawing: **Existing Plans and Elevations**

dwg. N°: **99229.01**

date 31.05.01
scale 1:50
drawn SD

apt Design • north mills • frog island • leicester • LE3 5DH • mail@apt-design.co.uk
tl.0116 2619777 fx.0116 2619779

Figured dimensions shall be taken in preference to scaled dimensions and any discrepancies or errors are to be referred to the Designer. Contractors, sub-contractors and suppliers must verify all dimensions on site before commencing work or making any fabrication drawings. © Copyright Reserved