

Do not scale directly from this drawing. All discrepancies are to be brought to the attention of the Practice.

The copyright to this drawing is owned by Trevor A Clay RIBA Ltd.

North.
(Indicative)

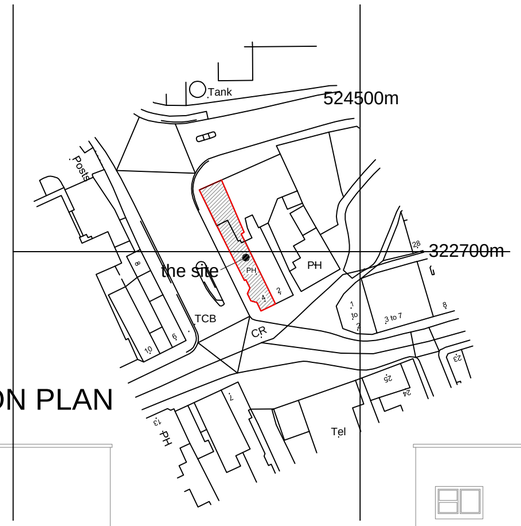


LOCATION PLAN

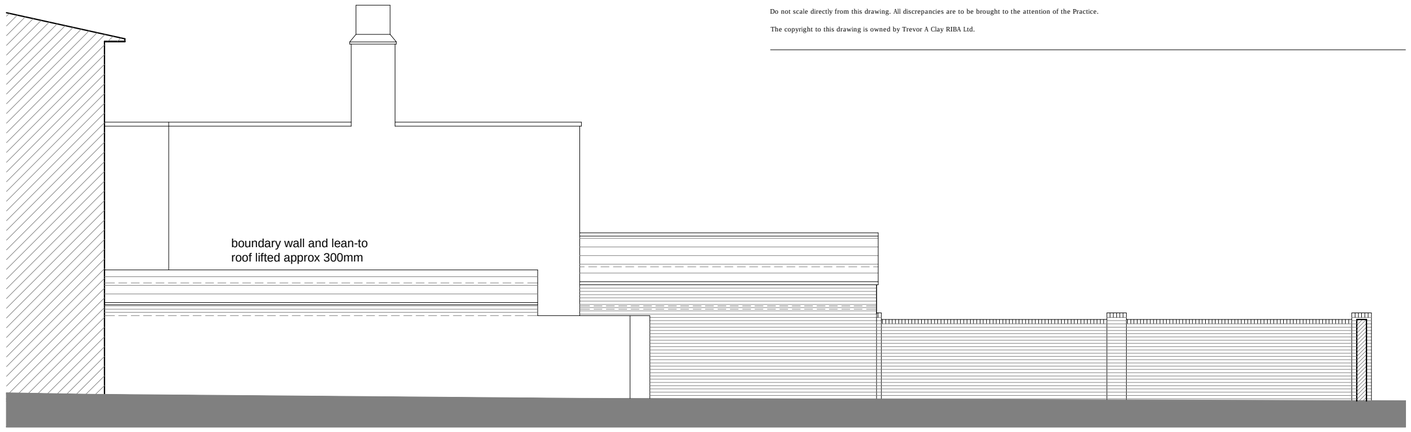


existing facing brick wall raised to new eaves height in bricks to match existing

NORTH EAST ELEVATION

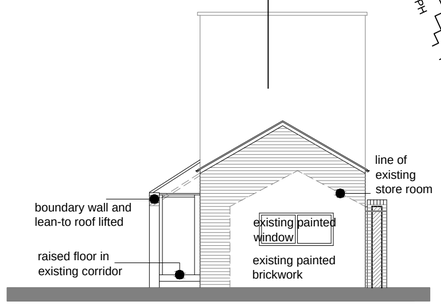


N W ELEVATION
- to yard area

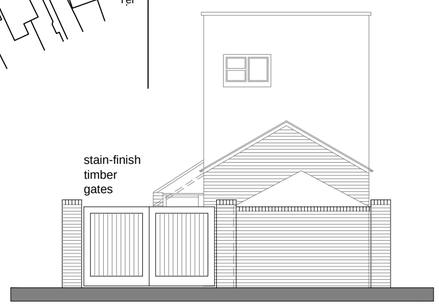

N W ELEVATION
- to Swan Street

SOUTH WEST ELEVATION - to A151

existing facing brick wall raised to new eaves height in bricks to match existing

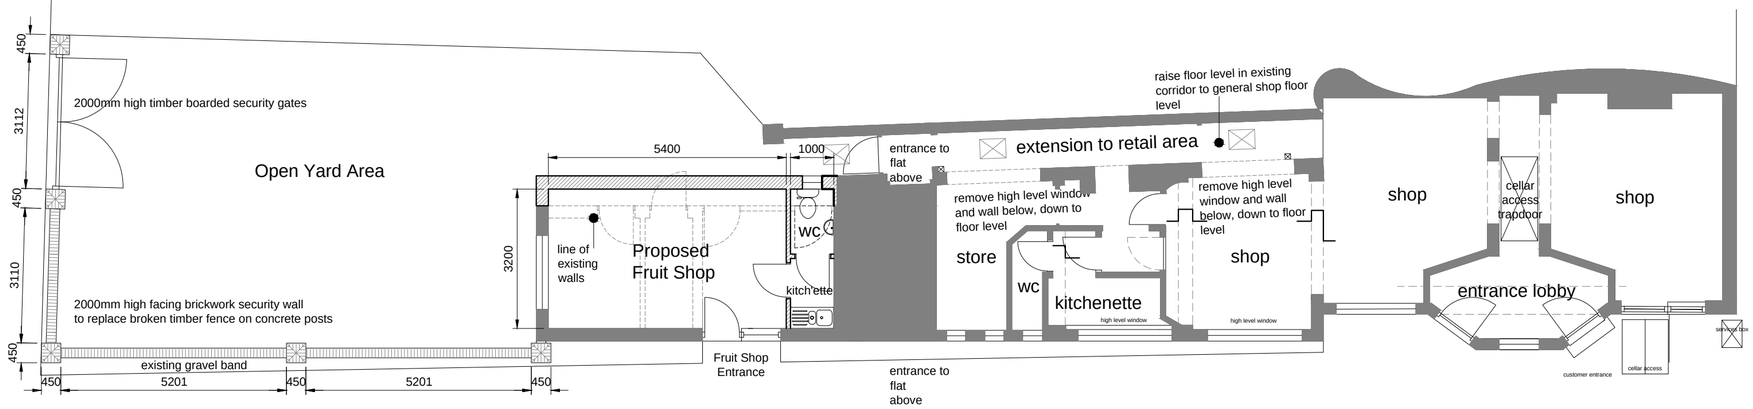

GROUND FLOOR / SITE PLAN

A151

Revision	A	Date	Drawn	Description

Client Mr Z Abdullah

Project Proposed Alterations to 4 Winsover Road, Spalding

Drawing Planning Application Drawing

Scale 1:100, 1:1250 @A2 Drawn TAC Chkd AWM Date 01/12/2016

Drawing No. 16/456/PA/004

Trevor A Clay RIBA Ltd, 14 Old Fendike Road, Weston Hills, Spalding, Lincs. PE126DD
01406 380027 07778 597975 trevor@tacarchitects.co.uk www.tacarchitects.co.u