


Roof Plan showing link to existing property

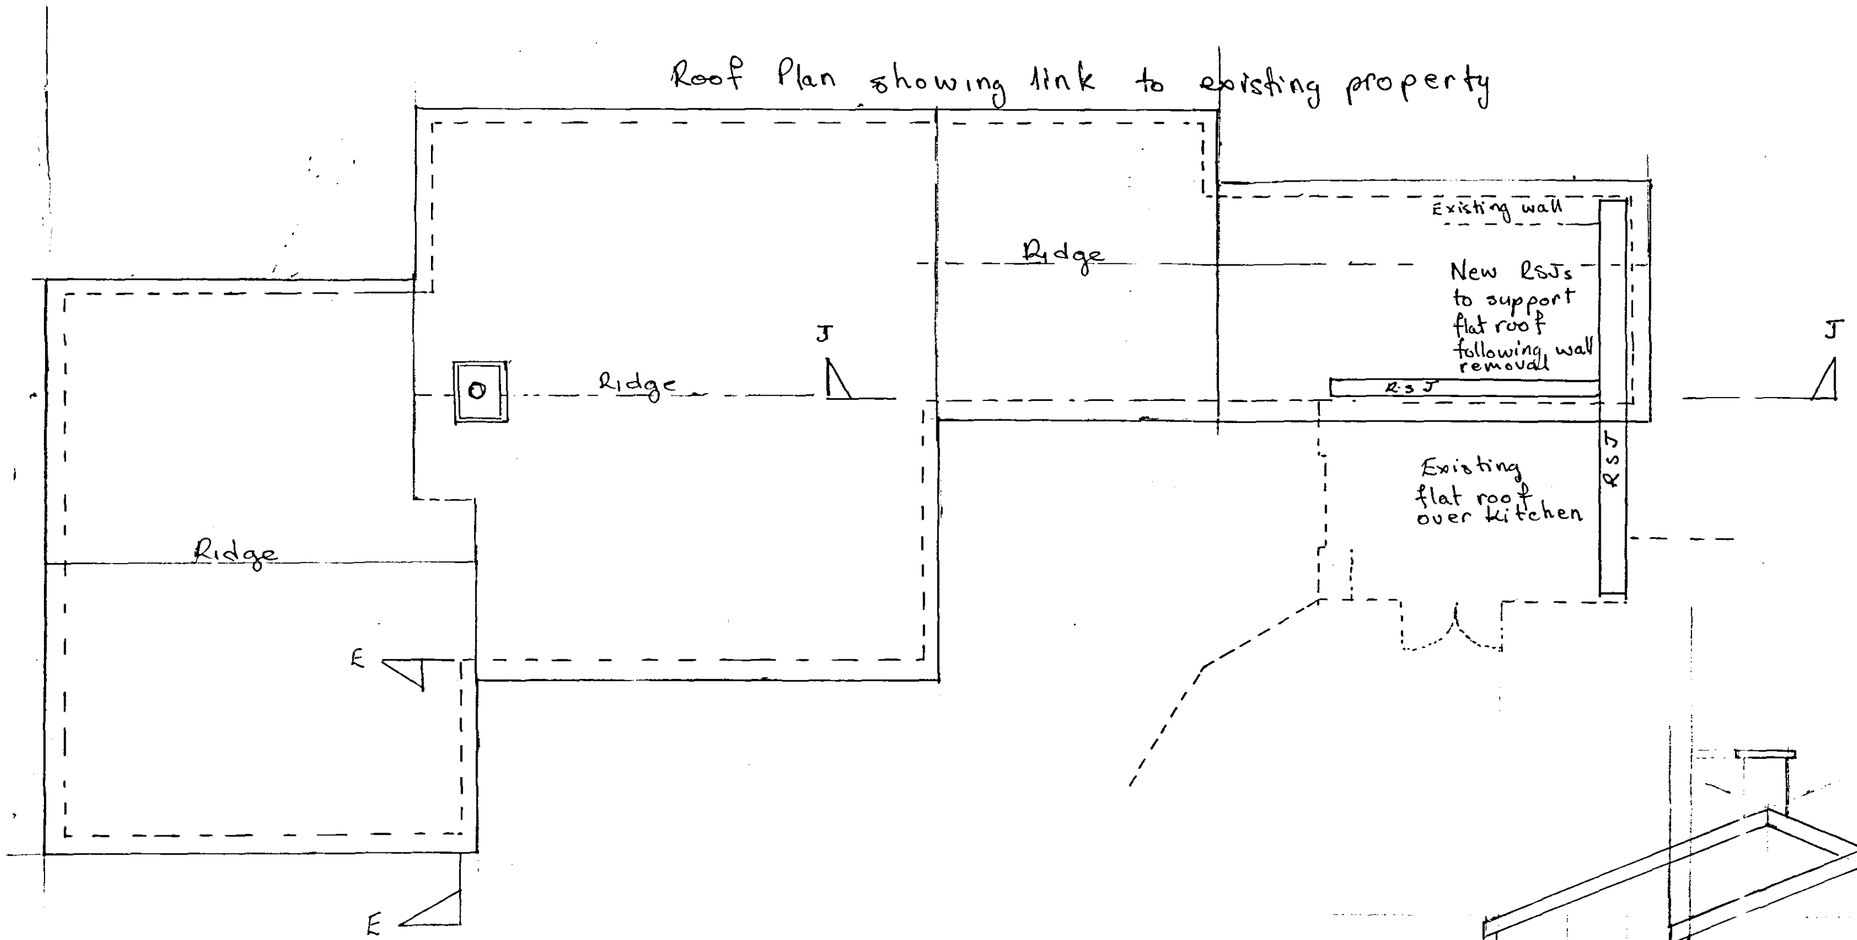

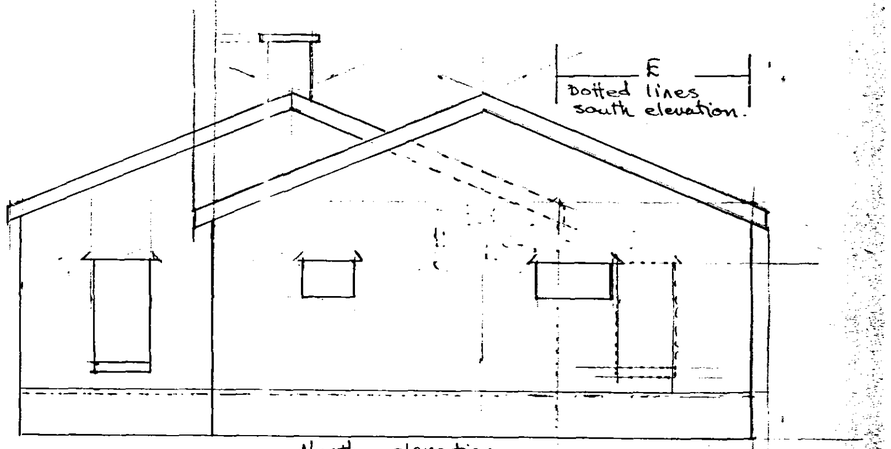

North elevation

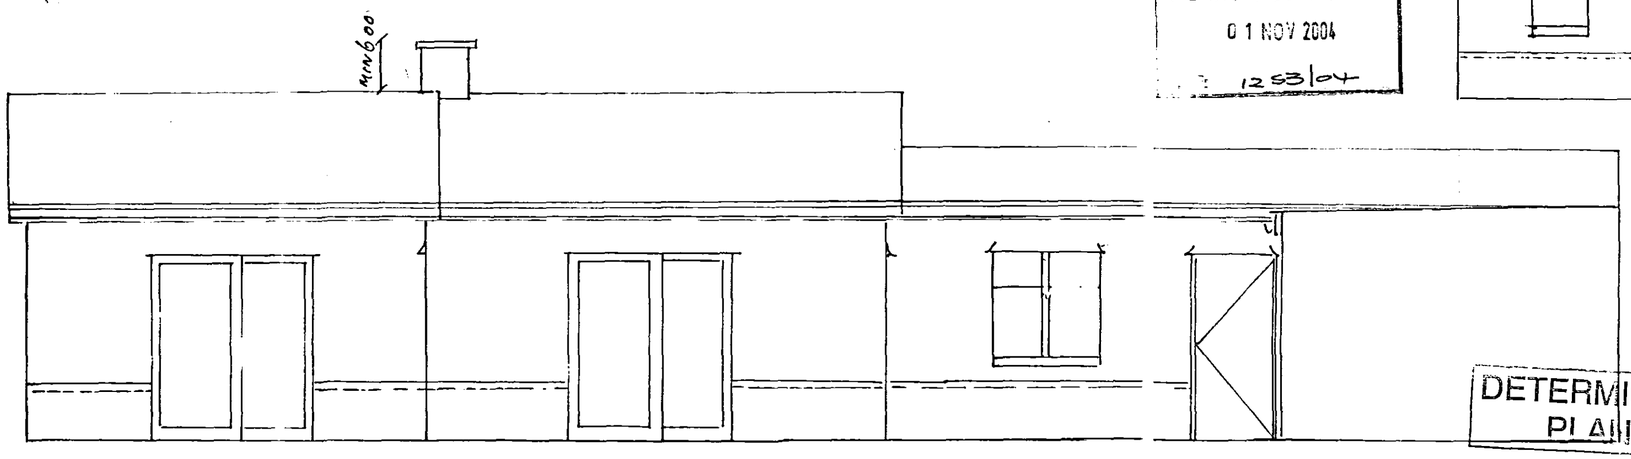

WEST SIDE ELEVATION.

Section J-J

SHDC
Planning & Development
01 NOV 2004
1253/04

DETERMINED PLAN

Project:
BUNGALOW EXTENSION TO ACCOMMODATE ELDERLY PARENTS INCORPORATING KITCHEN ALTERATIONS

47 WEST ELLOE AVENUE
SPALDING

Applicant
MR & MRS K. SESTON

Scale: 1:50

Application Sept. 2004
Amended Oct 2004
Drawing No. 09/09 2/KS

A1