
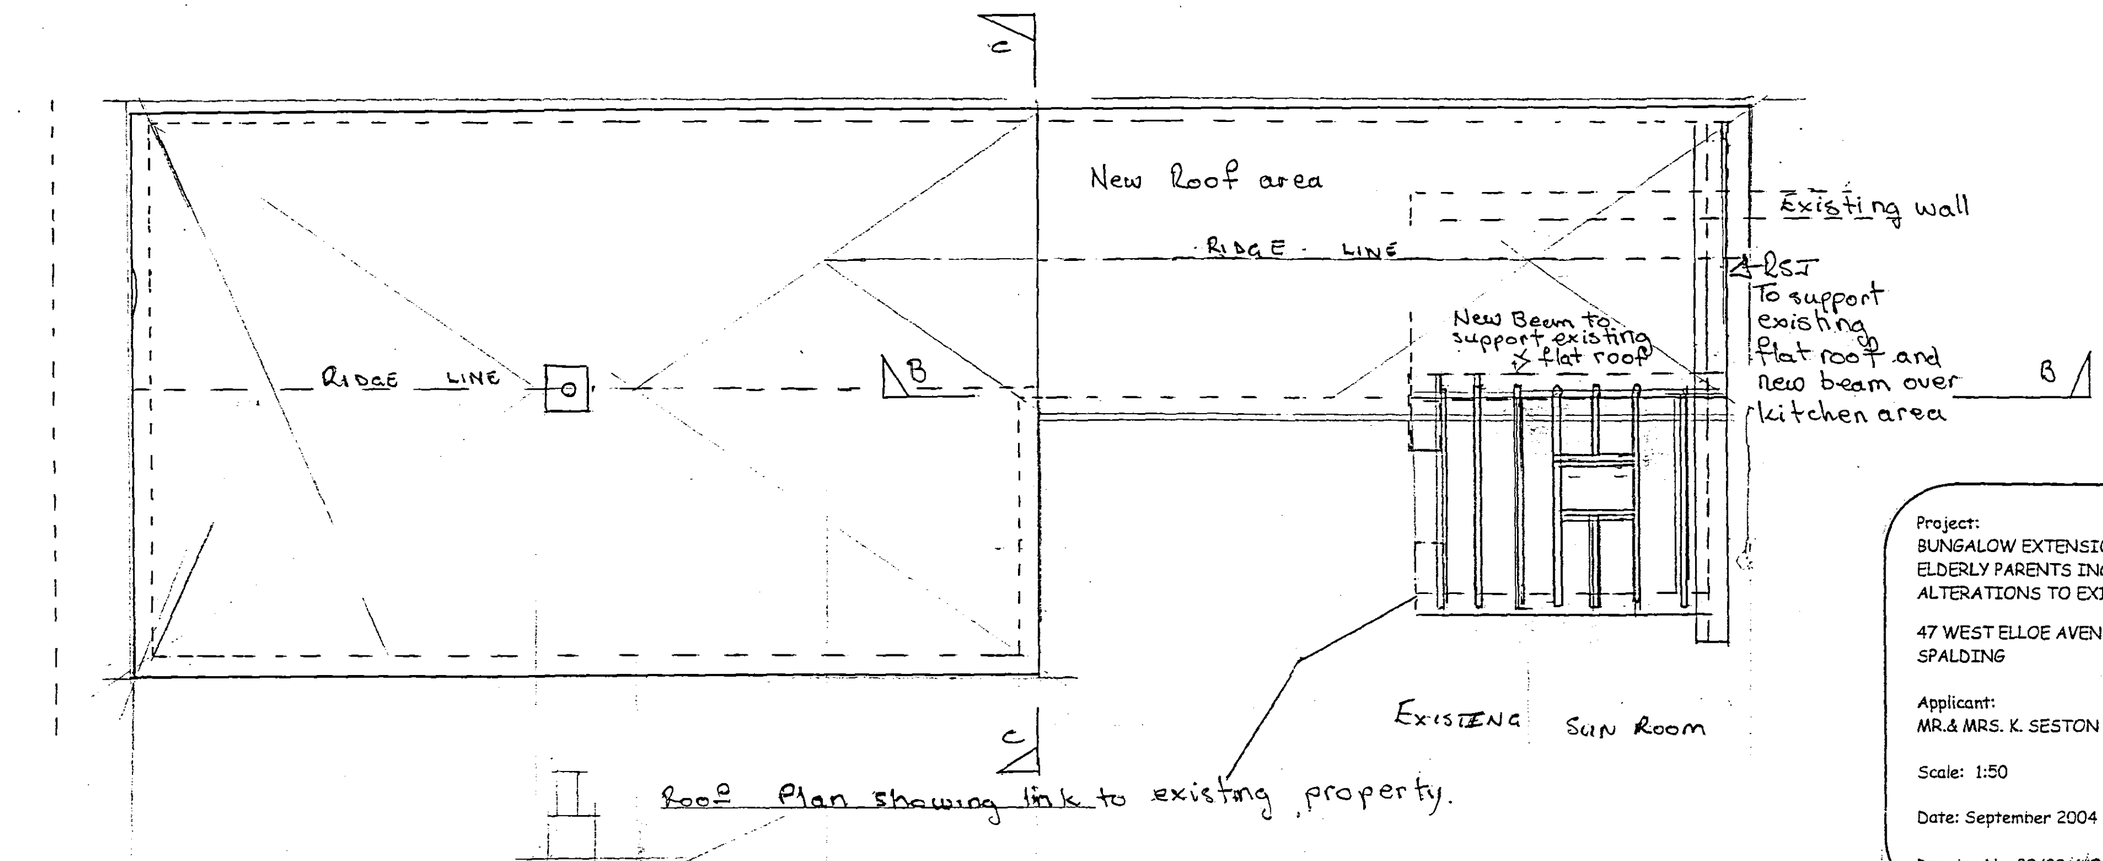


Roof Plan showing link to existing property.

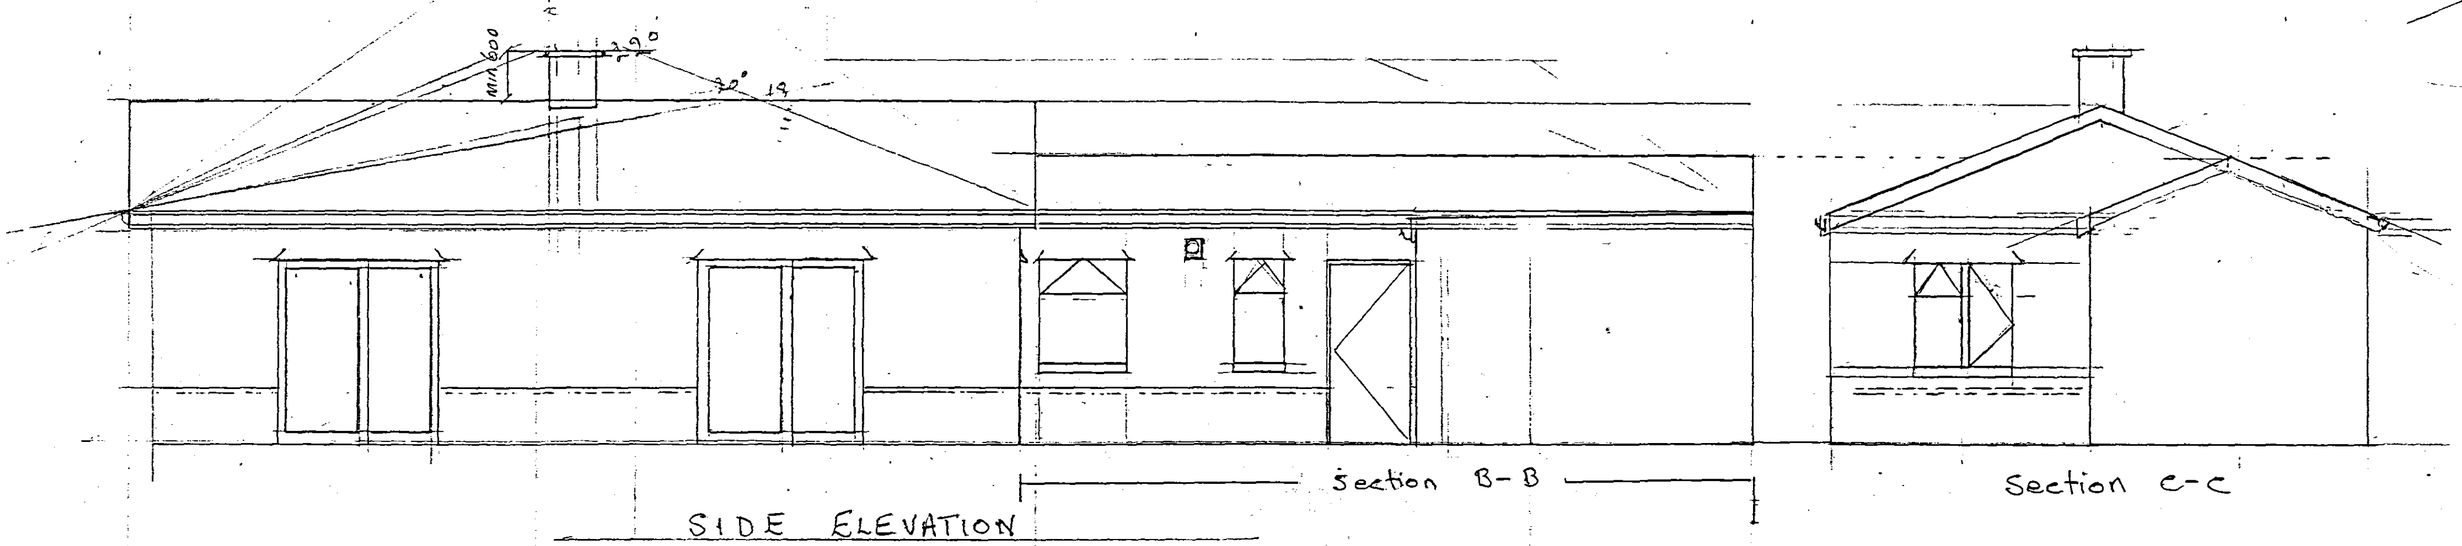

SIDE ELEVATION

For further detail refer to notes.

Project:
BUNGALOW EXTENSION TO ACCOMMODATE ELDERLY PARENTS INCORPORATING ALTERATIONS TO EXISTING KITCHEN.

47 WEST ELLOE AVENUE, SPALDING

Applicant:
MR.& MRS. K. SESTON

Scale: 1:50

Date: September 2004

Drawing No: 09/09[illegible]2/KS

SUPERSEDED

SHDC
Planning & Development
22 SEP 2004
Ref: 1253/04