

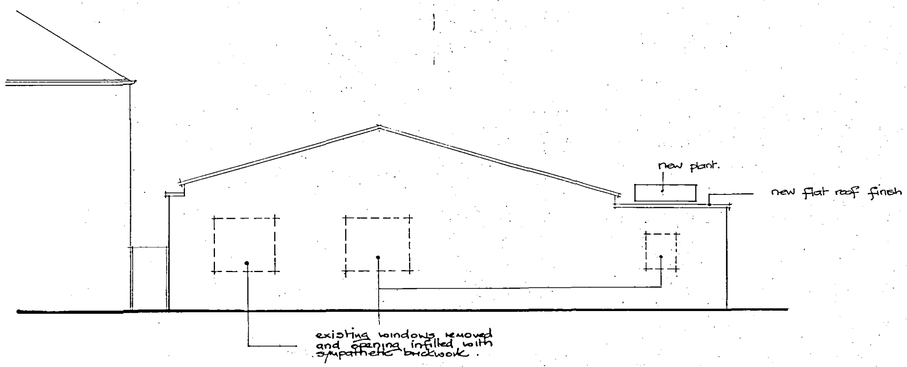


WEST ELEVATION.

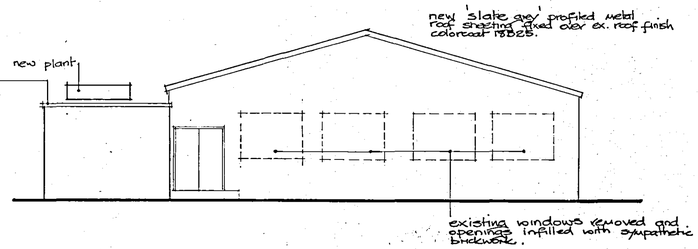

EAST ELEVATION.

new 'slate grey' profiled metal roof sheeting fixed over ex roof finish colorcoat PSB25.

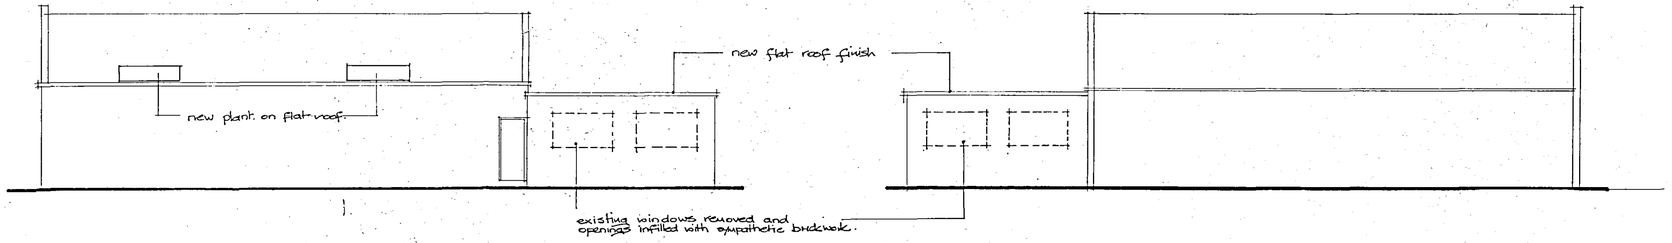

SOUTH ELEVATION.

NORTH ELEVATION.

A1

SWDC
Planning & Development
18 NOV 2004
Ref: 1267/04

DETERMINED PLAN

COPYRIGHT RESERVED
Do not scale. Dimensions to be checked on site
Discrepancies to be reported before proceeding.

NOTES:

Planning Application Issue:	Checked by:
Building Regulations Application Issue:	Checked by:
Tender Issue:	Checked by:
Final Issue:	Checked by:

REVISIONS:

A.REV-A ALL WINDOWS INFILLED WITH BRICKWORK. 17.11.04 PL.
B.REV-B
C.REV-C
D.REV-D
E.REV-E
F.REV-F
G.REV-G
H.REV-H
J.REV-J
K.REV-K
L.REV-L
M.REV-M
N.REV-N
O.REV-O
P.REV-P
Q.REV-Q
R.REV-R
S.REV-S
T.REV-T
V.REV-V
W.REV-W
X.REV-X
Y.REV-Y
Z.REV-Z

EXISTING BUILDING.
THE CRESCENT SPALDING.
GEO ADAMS & SONS LTD.
ALTERATIONS PROPOSAL.

PETER HADDON AND PARTNERS

DO lit	Date: 8.04	3470/7.	A.
Scale: At 1:100	Drawn: PL		

architects
The Old Rectory, Rectory Lane, Milton Malsor
Northampton NN7 3AQ
Tel: 01604 858916 Fax: 01604 859123
e-mail: mail@peter-haddon.com