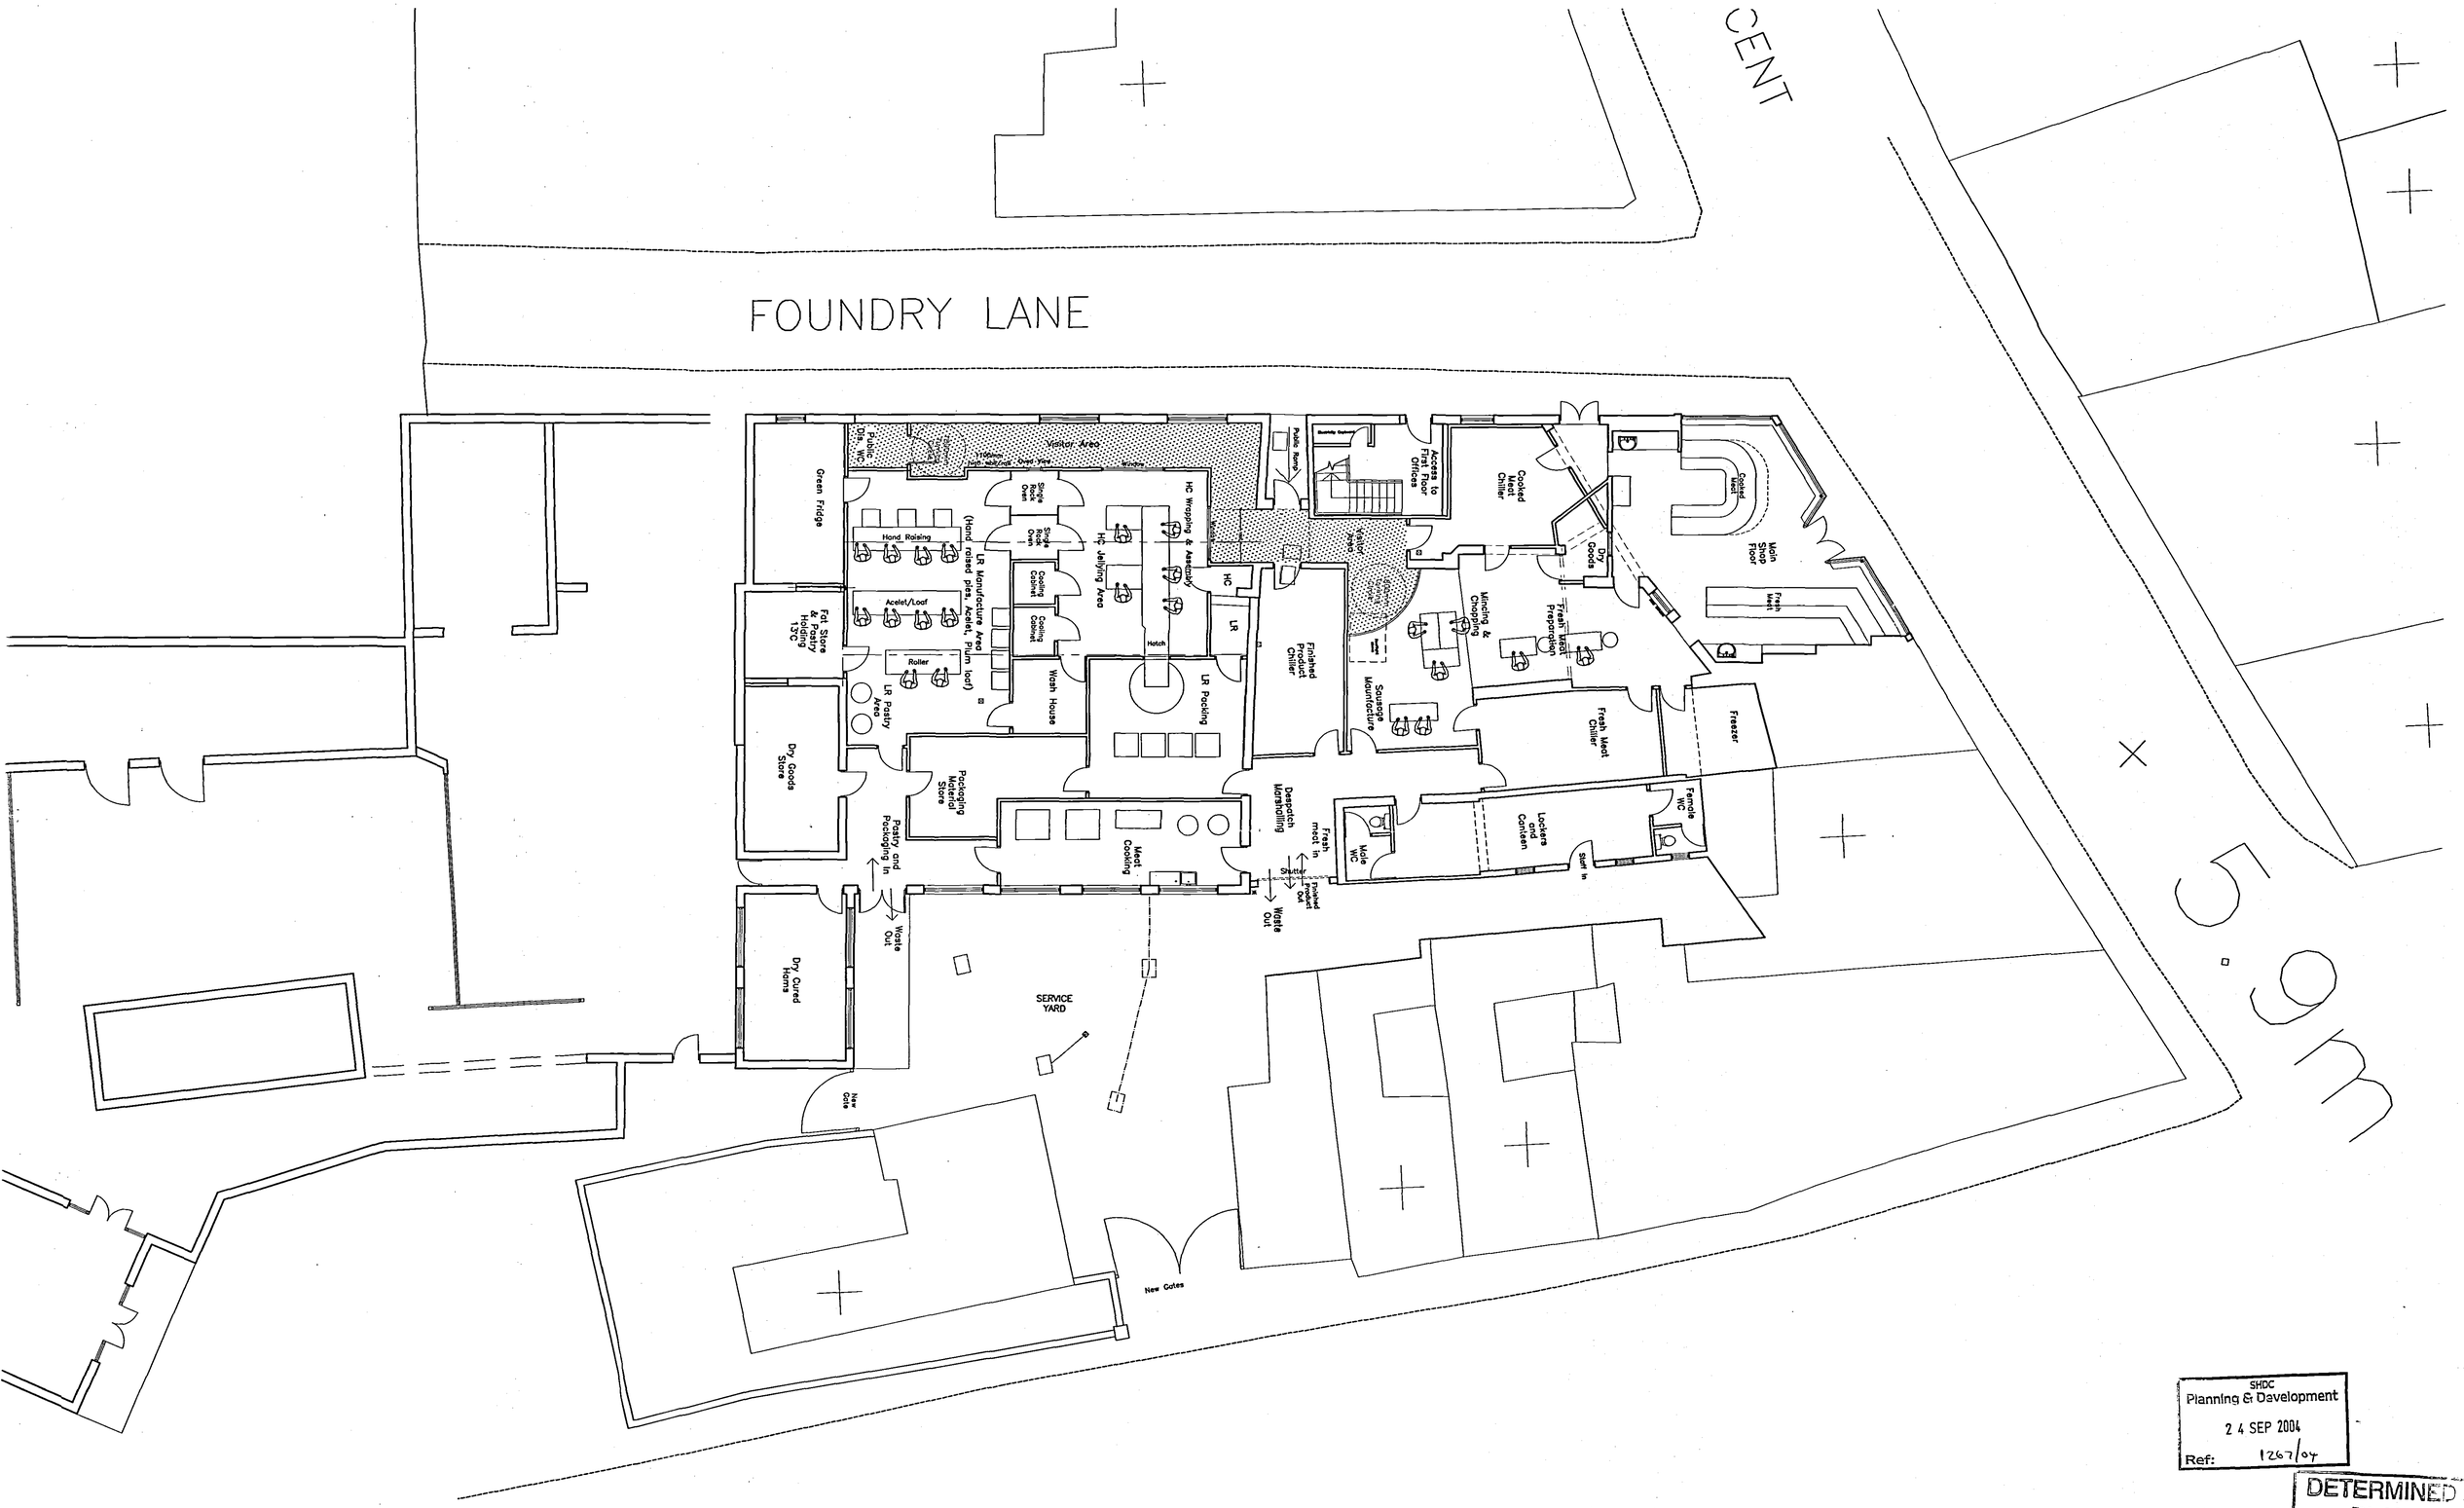


SHDC
Planning & Development
2 4 SEP 2004
Ref: 1267/04

DETERMINED PLAN

COPYRIGHT RESERVED
Do not scale. Dimensions to be checked on site
Discrepancies to be reported before proceeding.

NOTES:

Planning Application Issue:	Checked by:
Building Regulations Application Issue:	Checked by:
Tender Issue:	Checked by:
Final Issue:	Checked by:

REVISIONS:

A LAYOUT REVISED FOLLOWING CLIENT MEETING. 19.02.04. WE.
B INTERNAL LAYOUT AMENDED FOLLOWING CLIENT MEETING. 04.03.04. WE.
C INTERNAL LAYOUT REVISED FOLLOWING CLIENT MEETING. 12.03.04. WE.

TRADITIONAL MANUFACTURING CENTRE
GEO ADAMS AND SONS LTD
THE CRESCENT, SPALDING
GROUND FLOOR PLAN - CORPORATE

PETER HADDON AND PARTNERS

CAD Ref: PPF02	Date: FEB 2004	3470/04	C
Scale: 1:100	Drawn: WE		

architects
The Old Rectory, Rectory Lane, Milton Malsor
Northampton NN7 3AQ
Tel: 01604 858916 Fax: 01604 859123
e-mail: mail@peter-haddon.com