


FRONT ELEVATION

SIDE ELEVATION

REAR ELEVATION

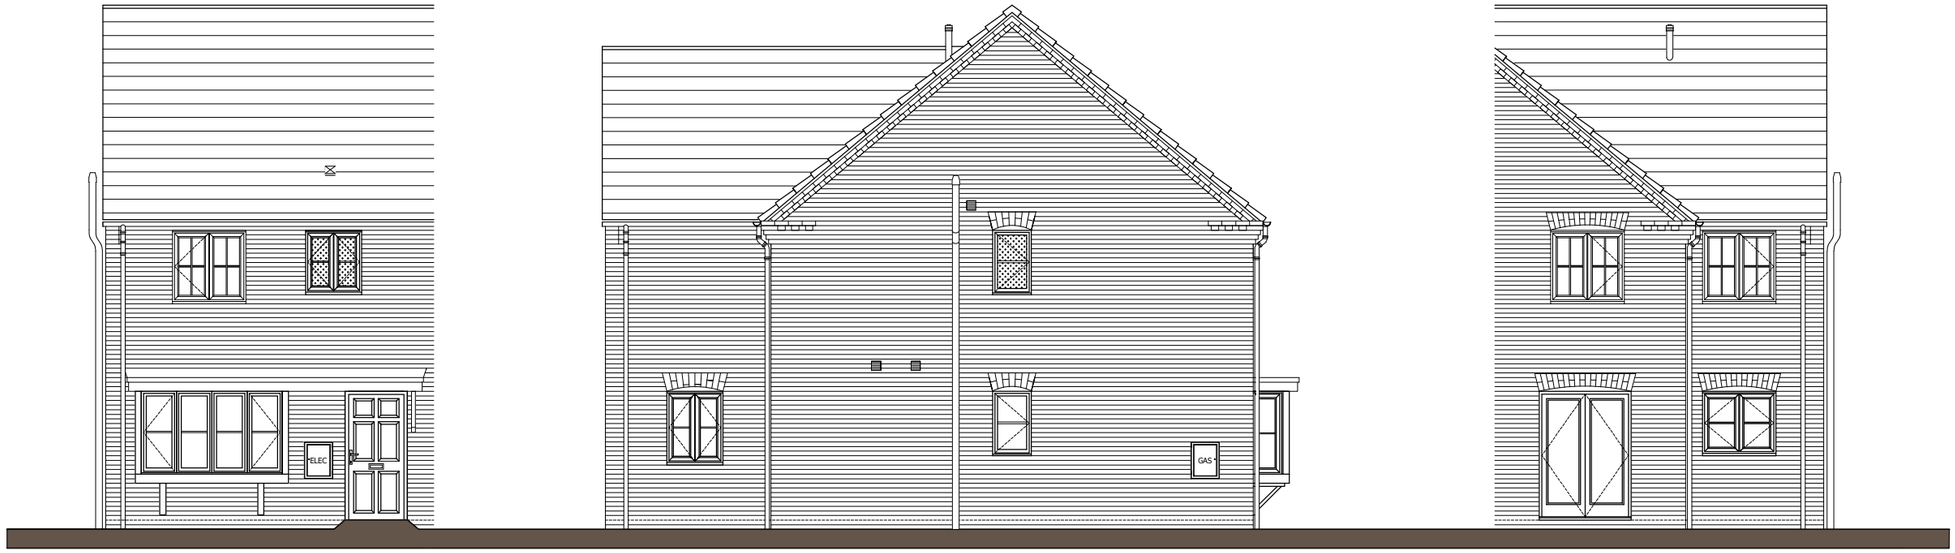

GROUND FLOOR

FIRST FLOOR



1:100 SCALE BAR

0m 1m 2m 4m 6m 10m

Rev.	Date	Description

ASHWOOD HOMES

1 Goodison Road, Lincs Gateway **Business Park, Spalding,** Lincs, PE12 6FY **T: 01406 490590**

PROJECT:
Proposed Development at Lincs Gateway, Spalding

HOUSE TYPE:
AVON (910sq ft)

DRAWING:
DESIGN SHEET

SCALE: 1:100@A3 DRAWN: MII

DATE: 09.04.2018 REVISION: -

DRAWING No: 96-AV-001