


FRONT ELEVATION

SIDE ELEVATION


REAR ELEVATION



GROUND FLOOR

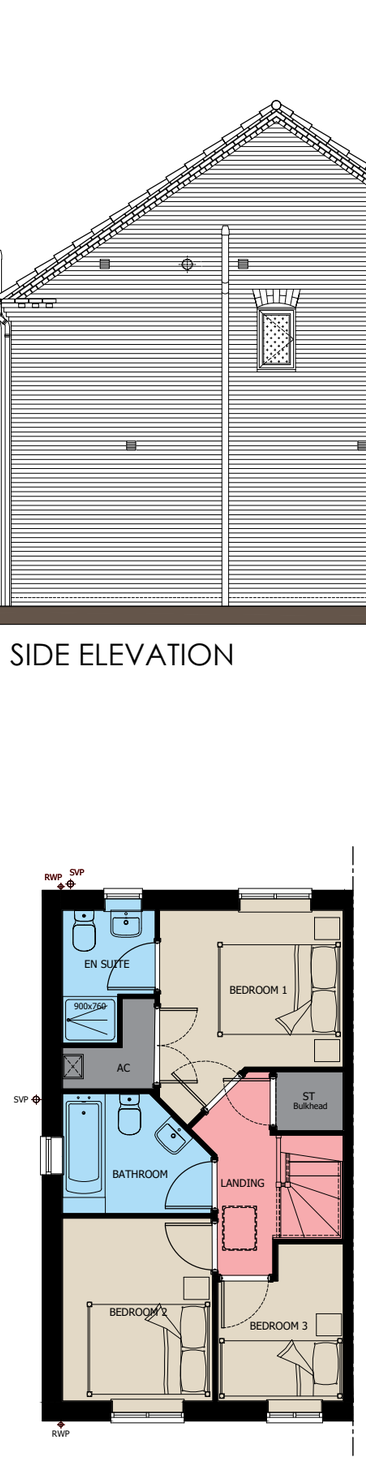

FIRST FLOOR

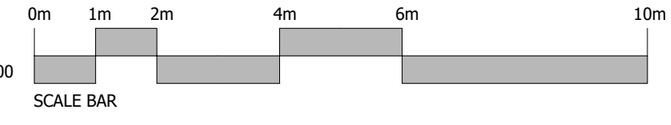

SCALE BAR



Rev.	Date	Description

ASHWOOD HOMES

1 Goodison Road, Lincs Gateway **Business Park**, **Spalding,** Lincs, PE12 6FY **T: 01406 490590**

PROJECT:

Proposed Development
at Lincs Gateway, Spalding

HOUSE TYPE:

CLYDE
(783sq ft)

DRAWING:

DESIGN SHEET

SCALE: 1:100@A3 DRAWN: MII

DATE: 09.04.2018 REVISION: -

DRAWING No: 96-CLY-001