
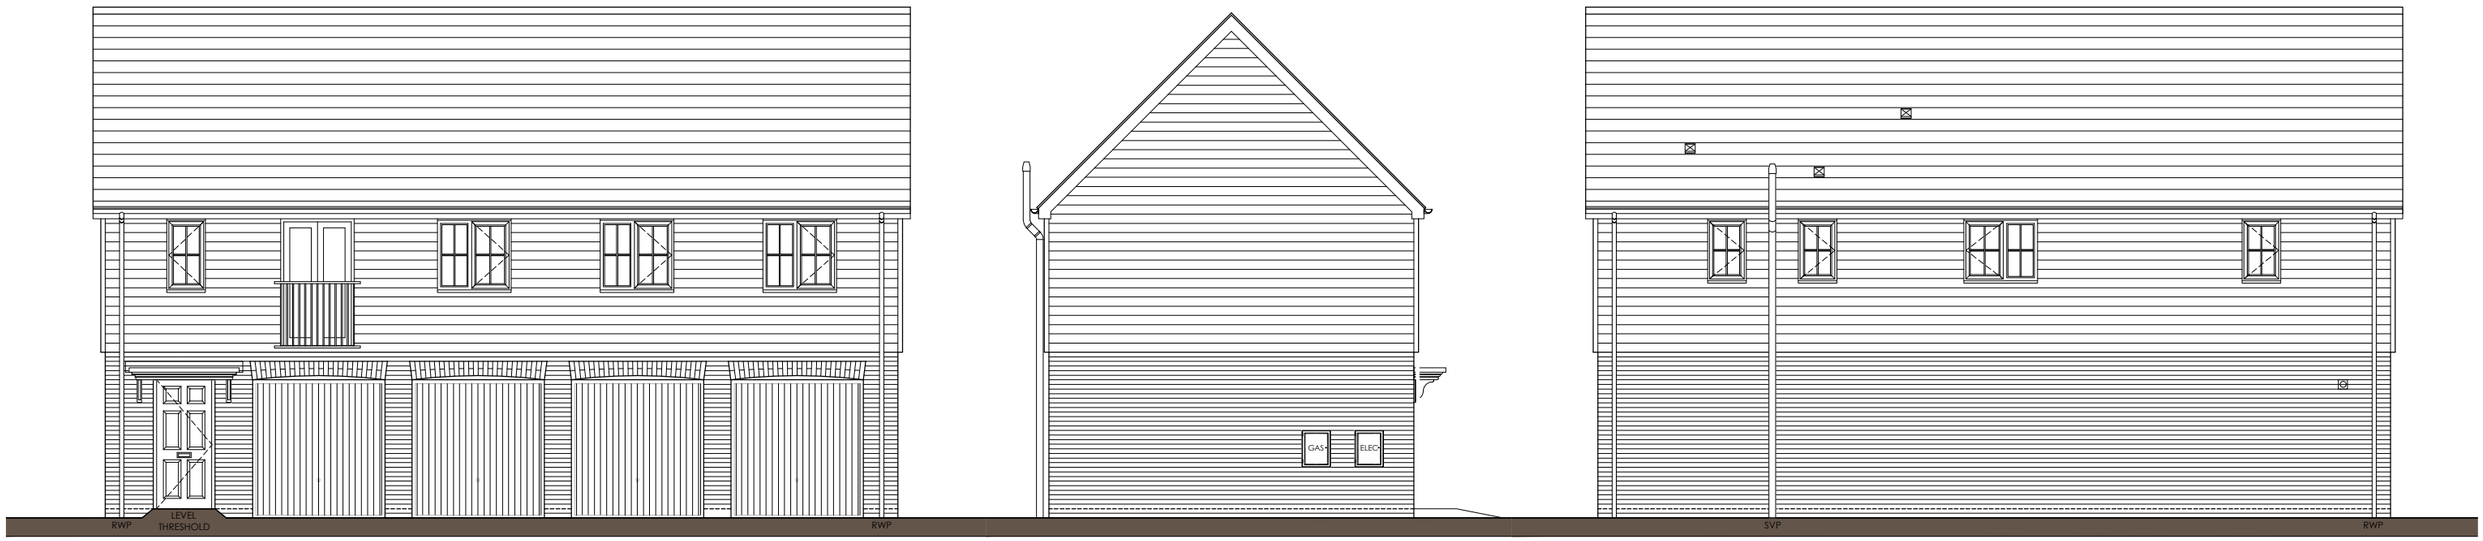



FRONT ELEVATION

SIDE ELEVATION

REAR ELEVATION

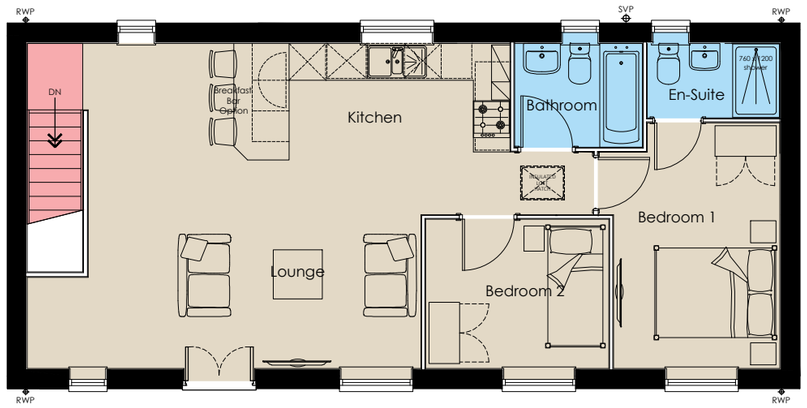

FIRST FLOOR PLAN

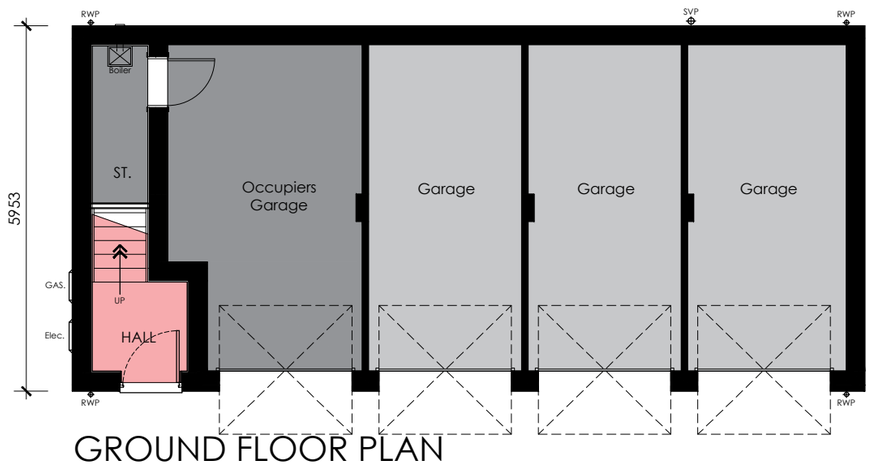

GROUND FLOOR PLAN

Holland

0m 1m 2m 4m 6m 10m

1:100

SCALE BAR

Rev.	Date	Description

ASHWOOD HOMES

1 Goodison Road, Lincs Gateway Business Park,
Spalding, Lincs, PE12 6FY T: 01406 490590

PROJECT:

Proposed Development
at Lincs Gateway, Spalding

HOUSE TYPE:

HOLLAND
(774sq ft)

DRAWING:

DESIGN SHEET

SCALE: 1:100@A3 DRAWN: MII

DATE: 12.09.2018 REVISION: -

DRAWING No: 96-HOL-001

Boarded Version