


FRONT ELEVATION


SIDE ELEVATION

REAR ELEVATION


SIDE ELEVATION

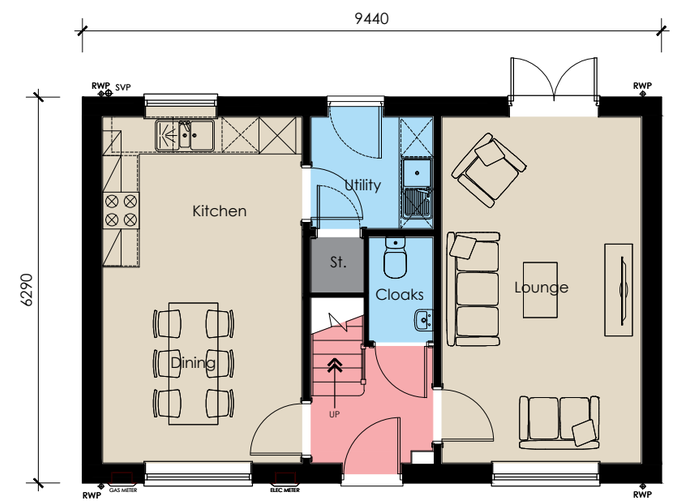

GROUND FLOOR

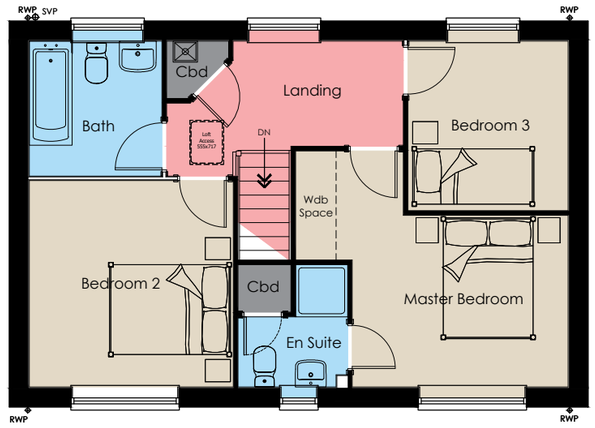

FIRST FLOOR

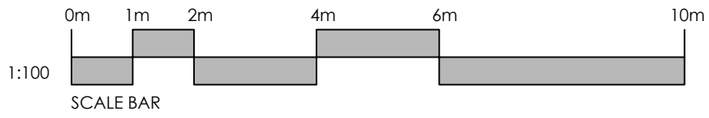

Rev.	Date	Description

ASHWOOD HOMES
1 Goodison Road, Lincs Gateway Business Park,
Spalding, Lincs, PE12 6FY T: 01406 490590

PROJECT:
Proposed Development
at Lincs Gateway, Spalding

HOUSE TYPE:
LOCK
(1079sq ft)

DRAWING:
DESIGN SHEET

SCALE: 1:100@A3 DRAWN: CMA

DATE: 13.07.2018 REVISION: -

DRAWING No:
96-LCK-002