


FRONT ELEVATION


SIDE ELEVATION

REAR ELEVATION


SIDE ELEVATION

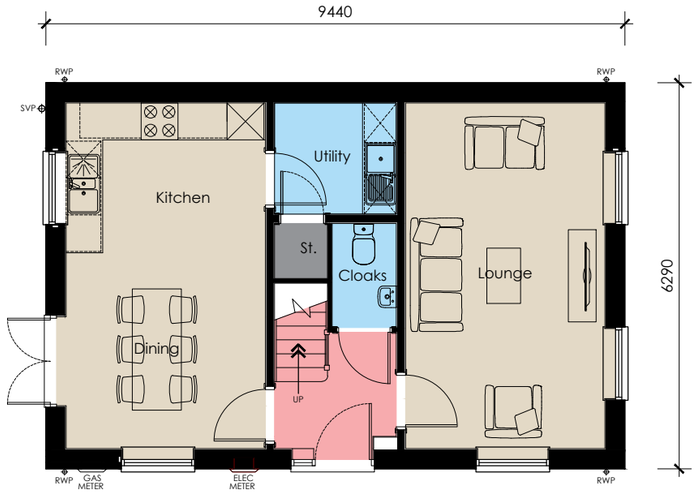

GROUND FLOOR

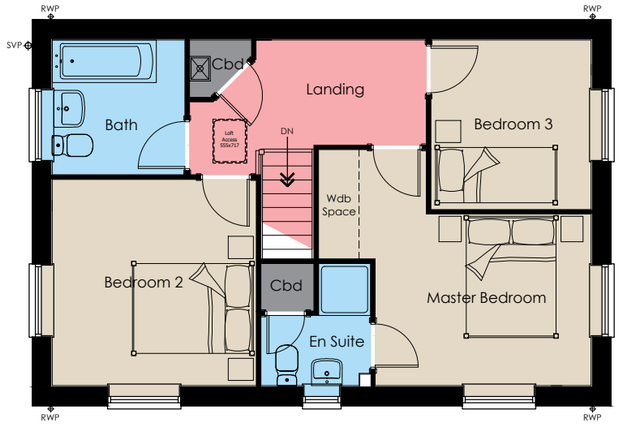

FIRST FLOOR

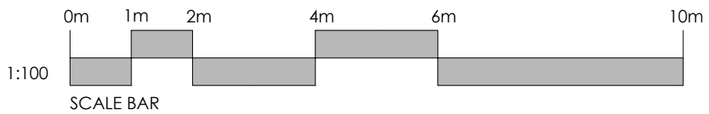

Boarded Version

Rev.	Date	Description

ASHWOOD HOMES
1 Goodison Road, Lincs Gateway **Business Park, Spalding,** Lincs, PE12 6FY **T: 01406 490590**

PROJECT:
Proposed Development
at Lincs Gateway, Spalding

HOUSE TYPE:
MERE
(1080sq ft)

DRAWING:
DESIGN SHEET

SCALE: 1:100@A3 DRAWN: MII

DATE: 09.04.2018 REVISION: -

DRAWING No: 96-MER-002