


FRONT ELEVATION | SIDE ELEVATION | REAR ELEVATION | SIDE ELEVATION




GROUND FLOOR

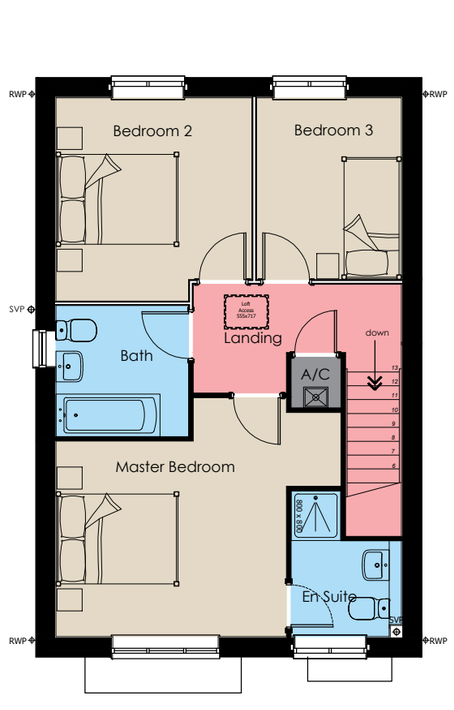

FIRST FLOOR



Boarded Version

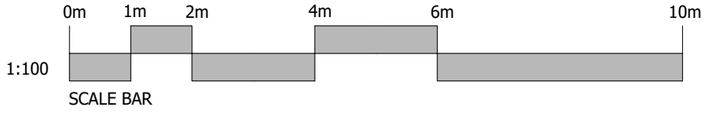

Rev.	Date	Description

ASHWOOD HOMES

1 Goodison Road, Lincs Gateway Business Park,
Spalding, Lincs, PE12 6FY T: 01406 490590

PROJECT:
Proposed Development
at Lincs Gateway, Spalding

HOUSE TYPE:
NENE
(1077 sq ft)

DRAWING:
DESIGN SHEET

SCALE: 1:100@A3 DRAWN: CMA

DATE: 13.07.2018 REVISION: -

DRAWING No: 96-NENE-002