


FRONT ELEVATION




SIDE ELEVATION




REAR ELEVATION

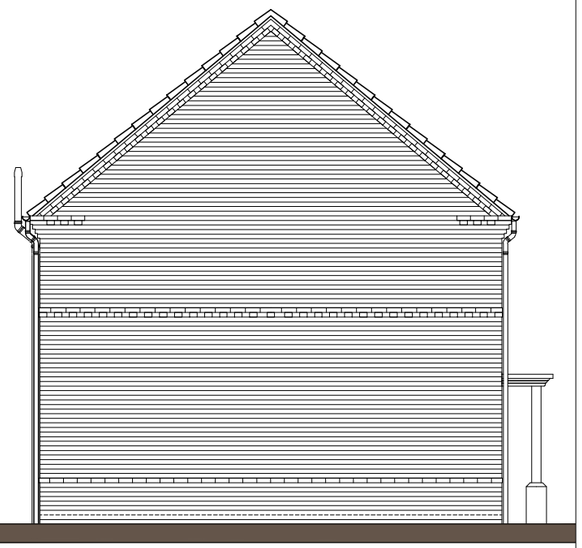

SIDE ELEVATION

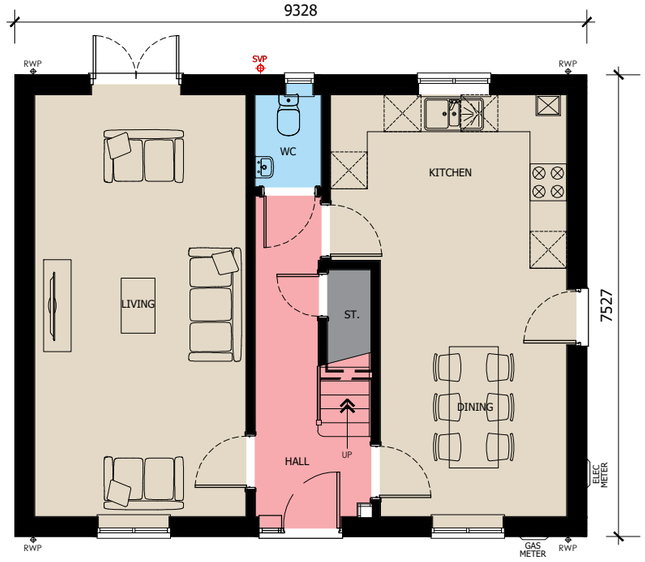


GROUND FLOOR PLAN

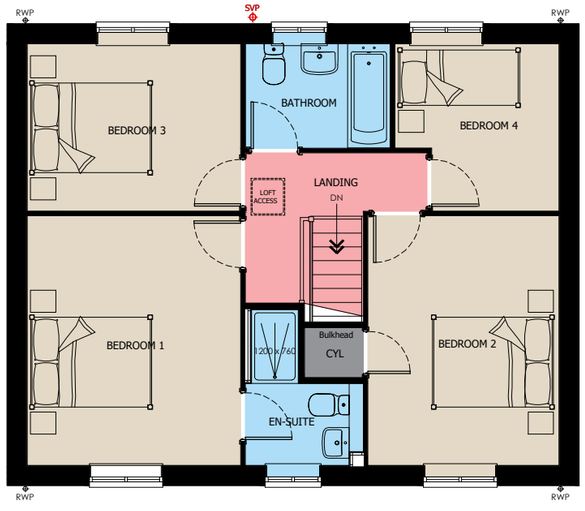

FIRST FLOOR PLAN



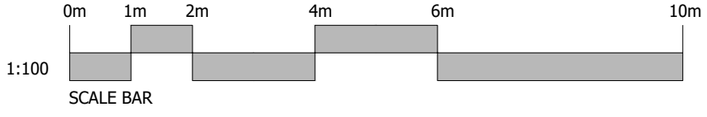

Rev.	Date	Description

ASHWOOD HOMES

1 Goodison Road, Lincs Gateway **Business Park,**
Spalding, Lincs, PE12 6FY **T: 01406 490590**

PROJECT:
Proposed Development
at Lincs Gateway, Spalding

HOUSE TYPE:
RIBBLE
(1283sq ft)

DRAWING:
DESIGN SHEET

SCALE: 1:100@A3 DRAWN: MII

DATE: 09.04.2018 REVISION: -

DRAWING No: 96-RIBB-001