



FRONT ELEVATION

SIDE ELEVATION

REAR ELEVATION

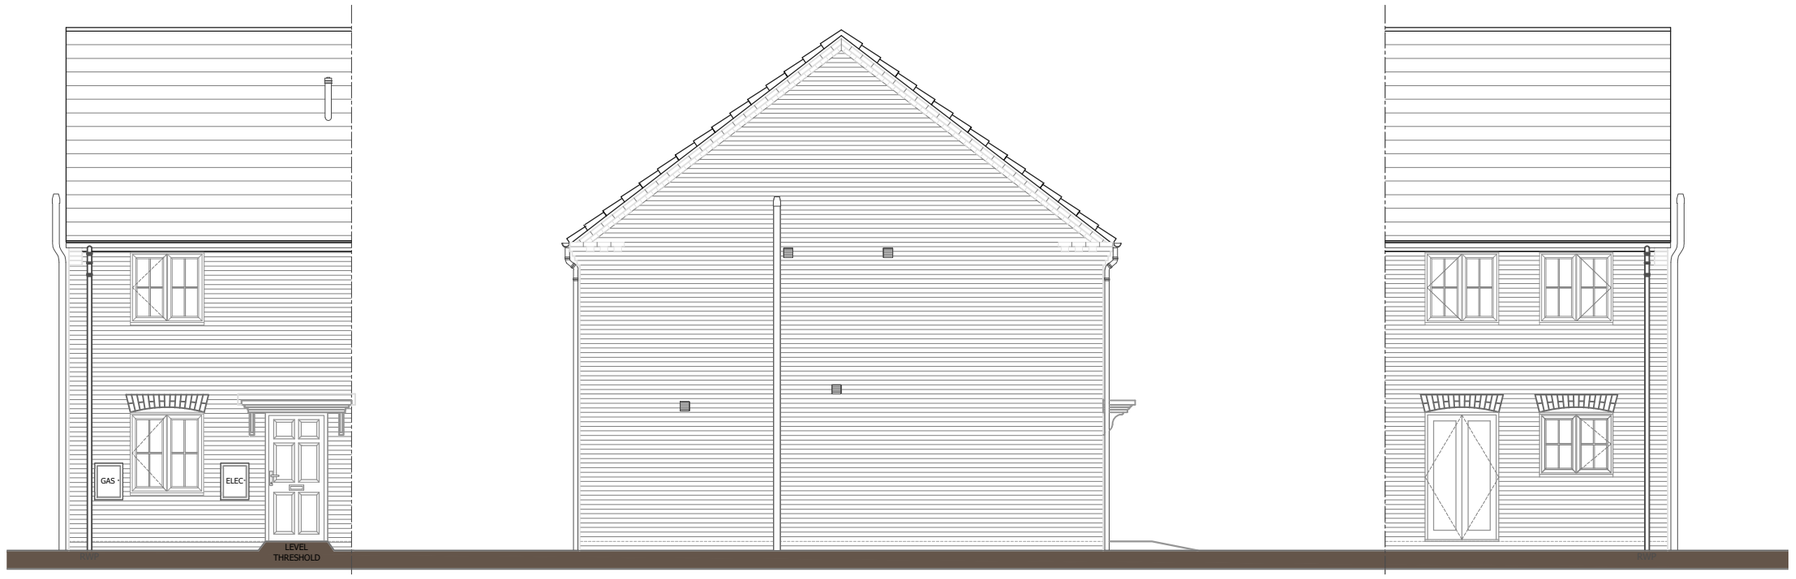


GROUND FLOOR

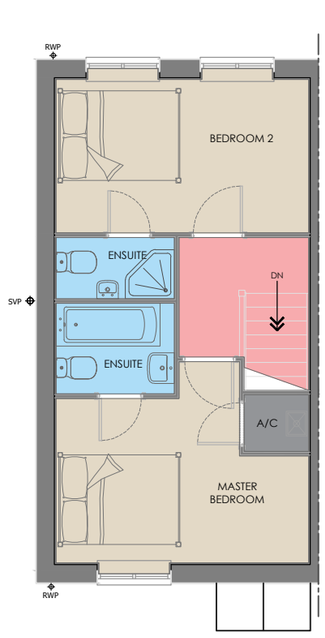

FIRST FLOOR



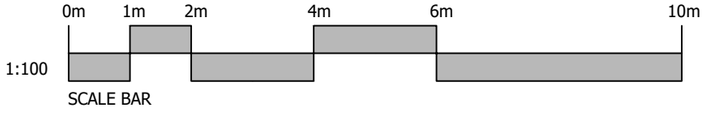

Rev.	Date	Description

ASHWOOD HOMES
1 Goodison Road, Lincs Gateway **Business Park,**
Spalding, Lincs, PE12 6FY **T: 01406 490590**

PROJECT:
Proposed Development
at Lincs Gateway, Spalding

HOUSE TYPE:
WELLAND
(711sq ft)

DRAWING:
DESIGN SHEET

SCALE: 1:100@A3 DRAWN: MII

DATE: 09.04.2018 REVISION: -

DRAWING No:
96-WELL-001