




REAR ELEVATION

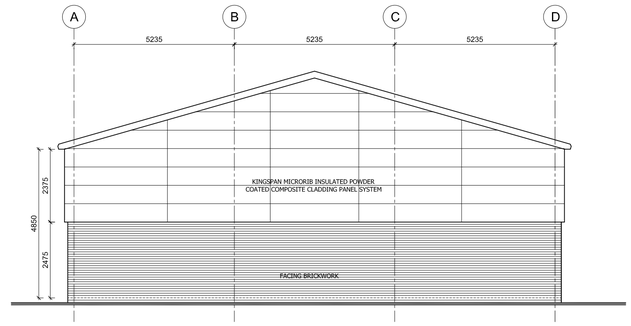


SIDE ELEVATION

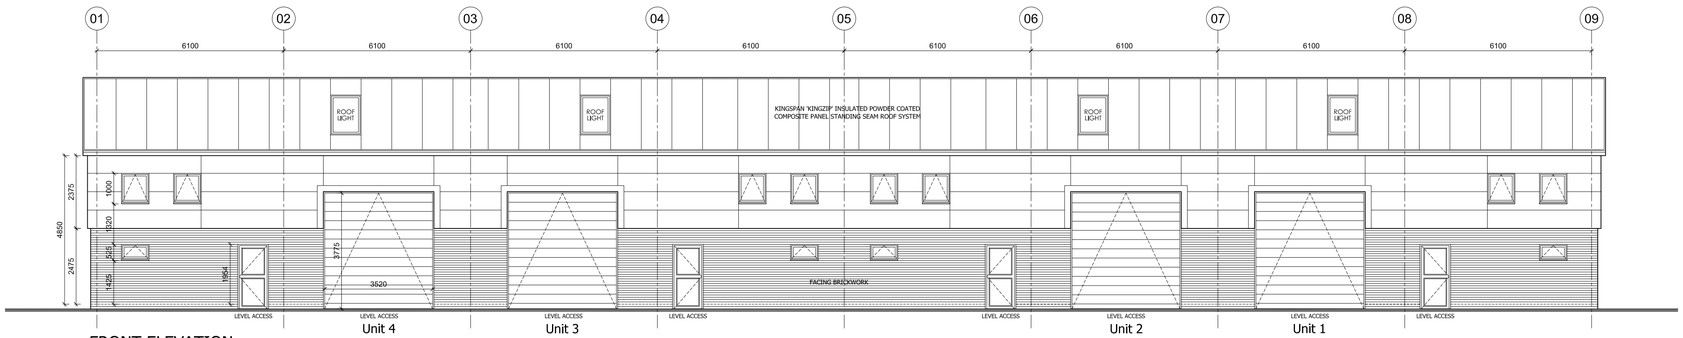

FRONT ELEVATION

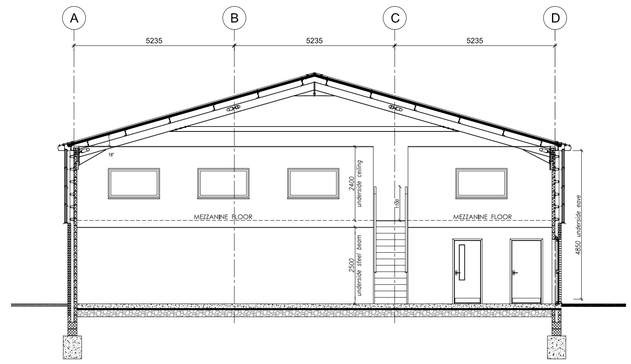


TYPICAL SECTION A-A

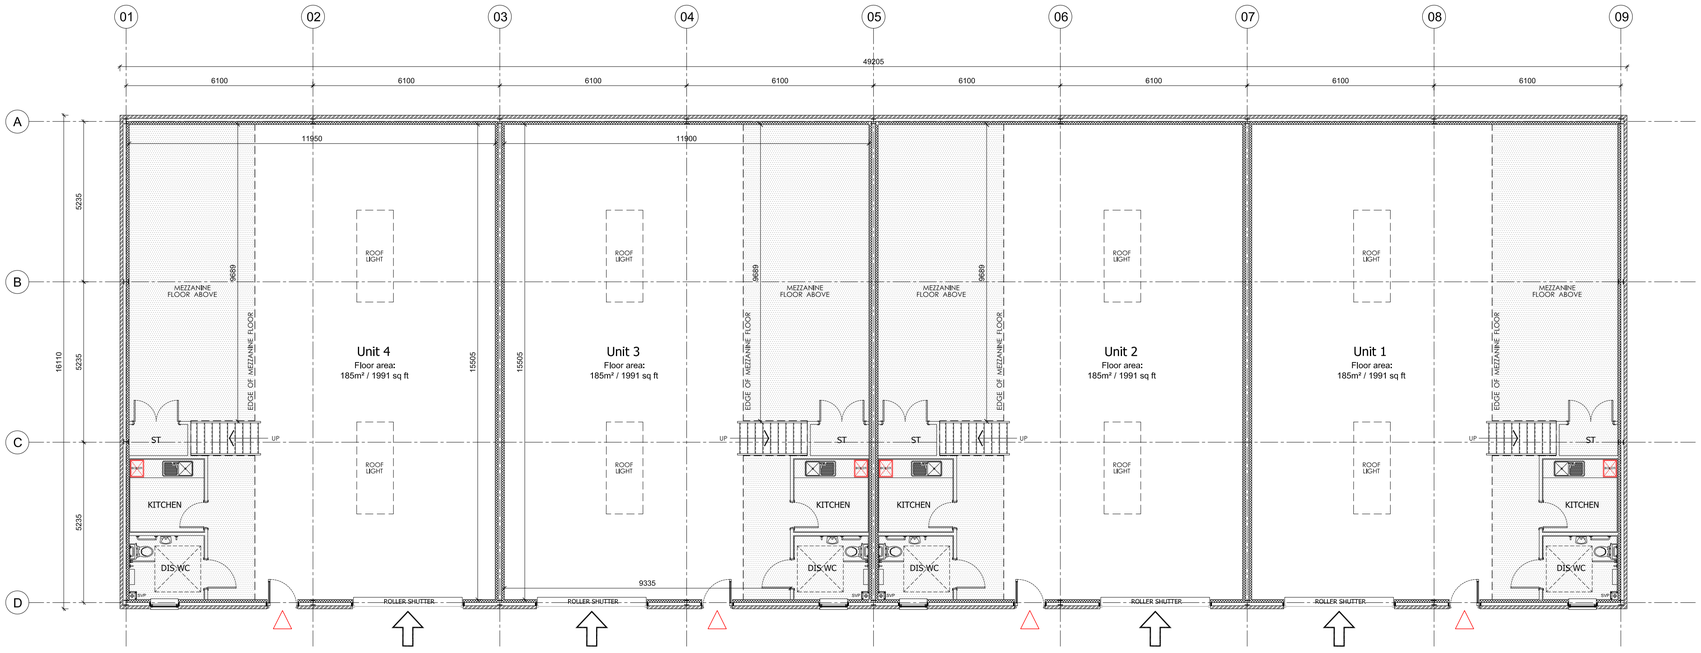

GROUND FLOOR PLAN

BUILDING 1

Floor area:
740m² / 7964 sq ft

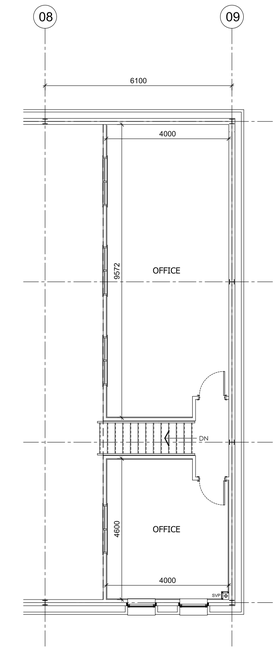

MEZZANINE FLOOR PLAN

Rev.	Date	Description

ASHWOOD HOMES
1 Goodison Road, Lincs Gateway Business Park,
Spalding, Lincs, PE12 6FY **T: 01406 490590**

PROJECT:

Proposed Development
at Lincs Gateway, Spalding

DRAWING:

Building 1
Floor plan & Elevations

SCALE: 1:100@A1 DRAWN: MII

DATE: SEP.2018 REVISION: -

DRAWING No: 96-B1-100