

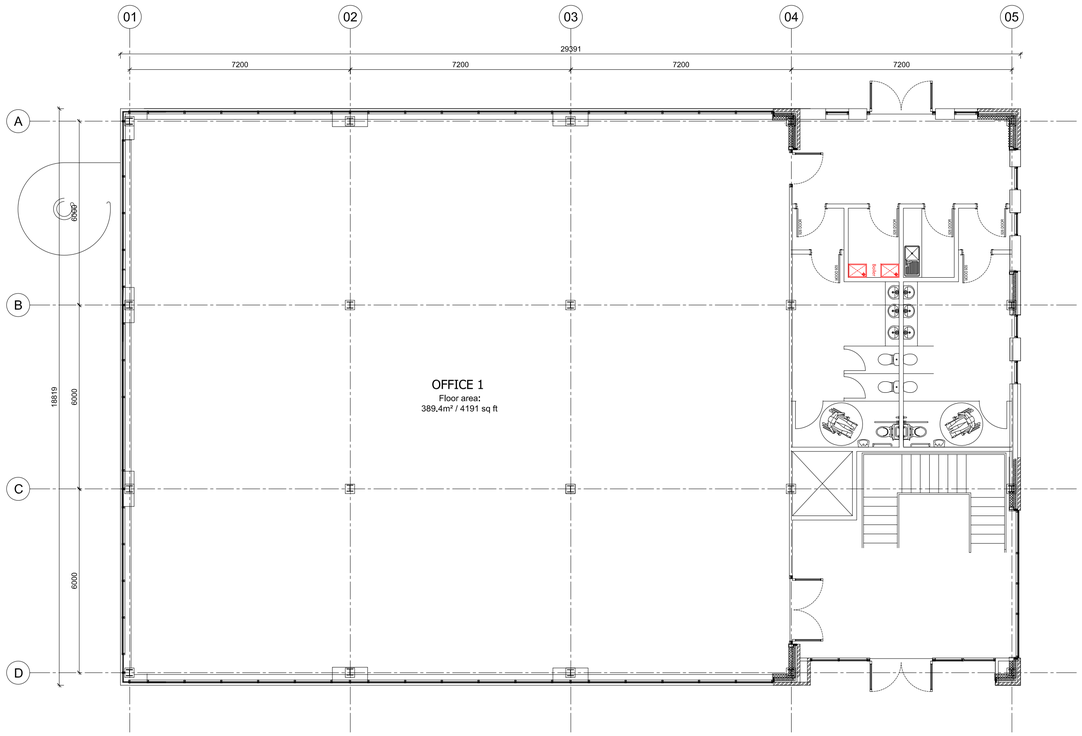


GROUND FLOOR PLAN


BUILDING 4

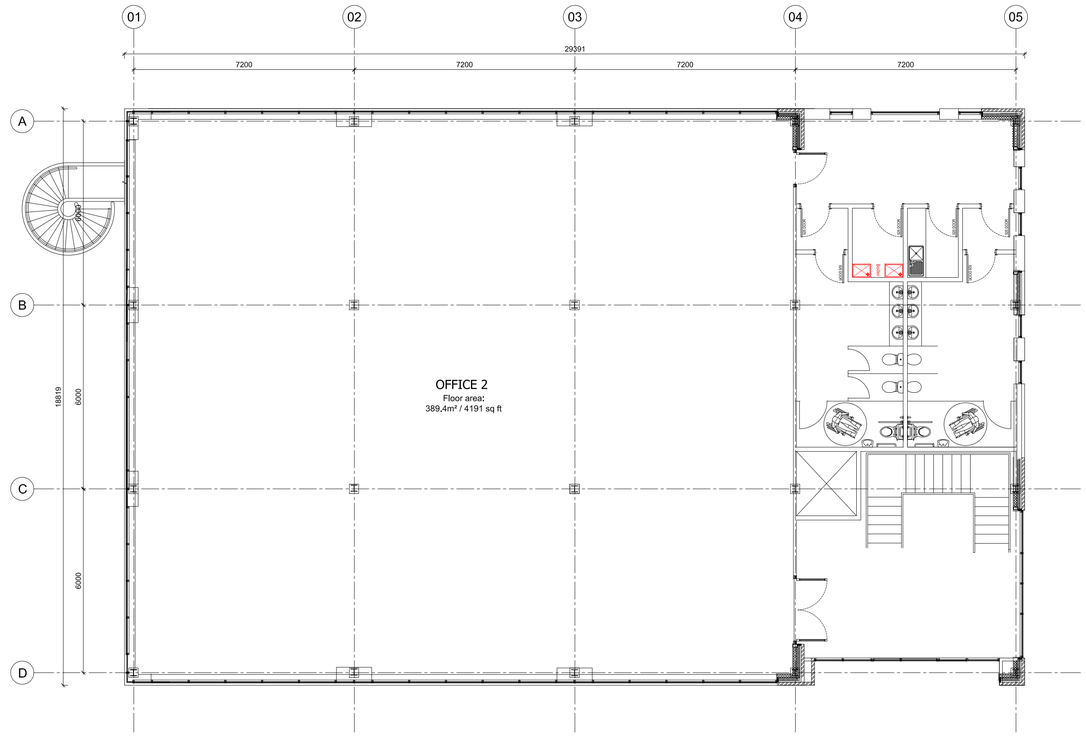


FIRST FLOOR PLAN

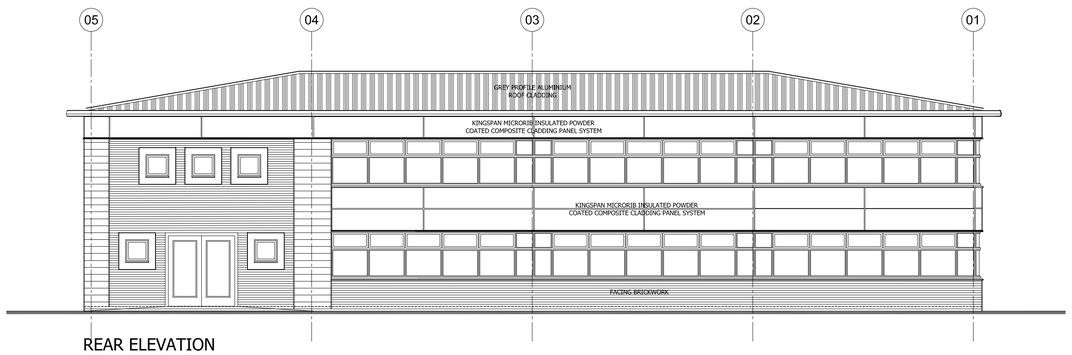


REAR ELEVATION

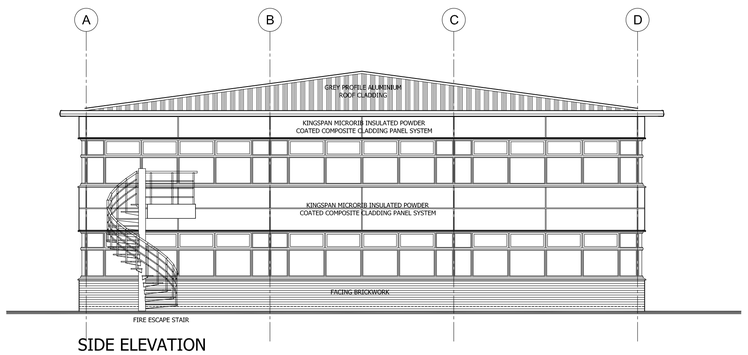

SIDE ELEVATION

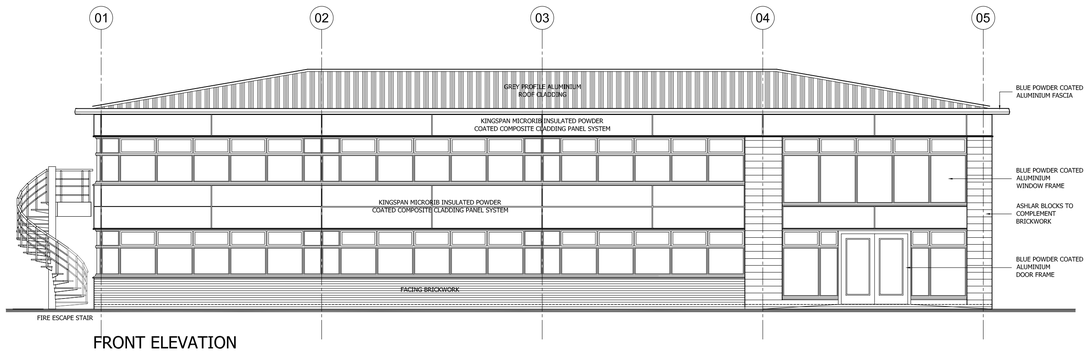

FRONT ELEVATION

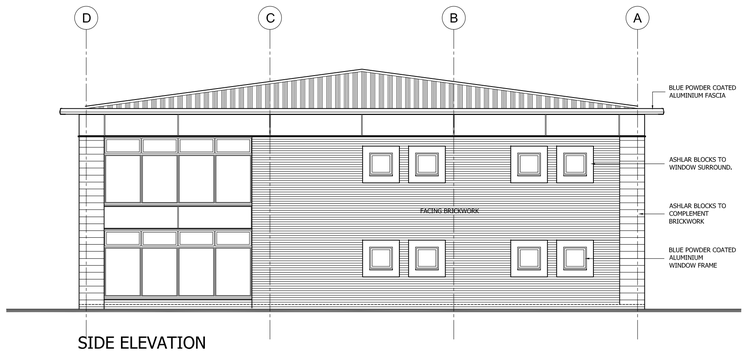

SIDE ELEVATION

Rev.	Date	Description

ASHWOOD HOMES

1 Goodison Road, Lincs Gateway Business Park,
Spalding, Lincs, PE12 6FY **T: 01406 490590**

PROJECT:

Proposed Development
at Lincs Gateway, Spalding

DRAWING:

Building 4
Floor plan & Elevations

SCALE: 1:100@A1 DRAWN: MII

DATE: OCT.2018 REVISION: -

DRAWING No:

96-B4-100