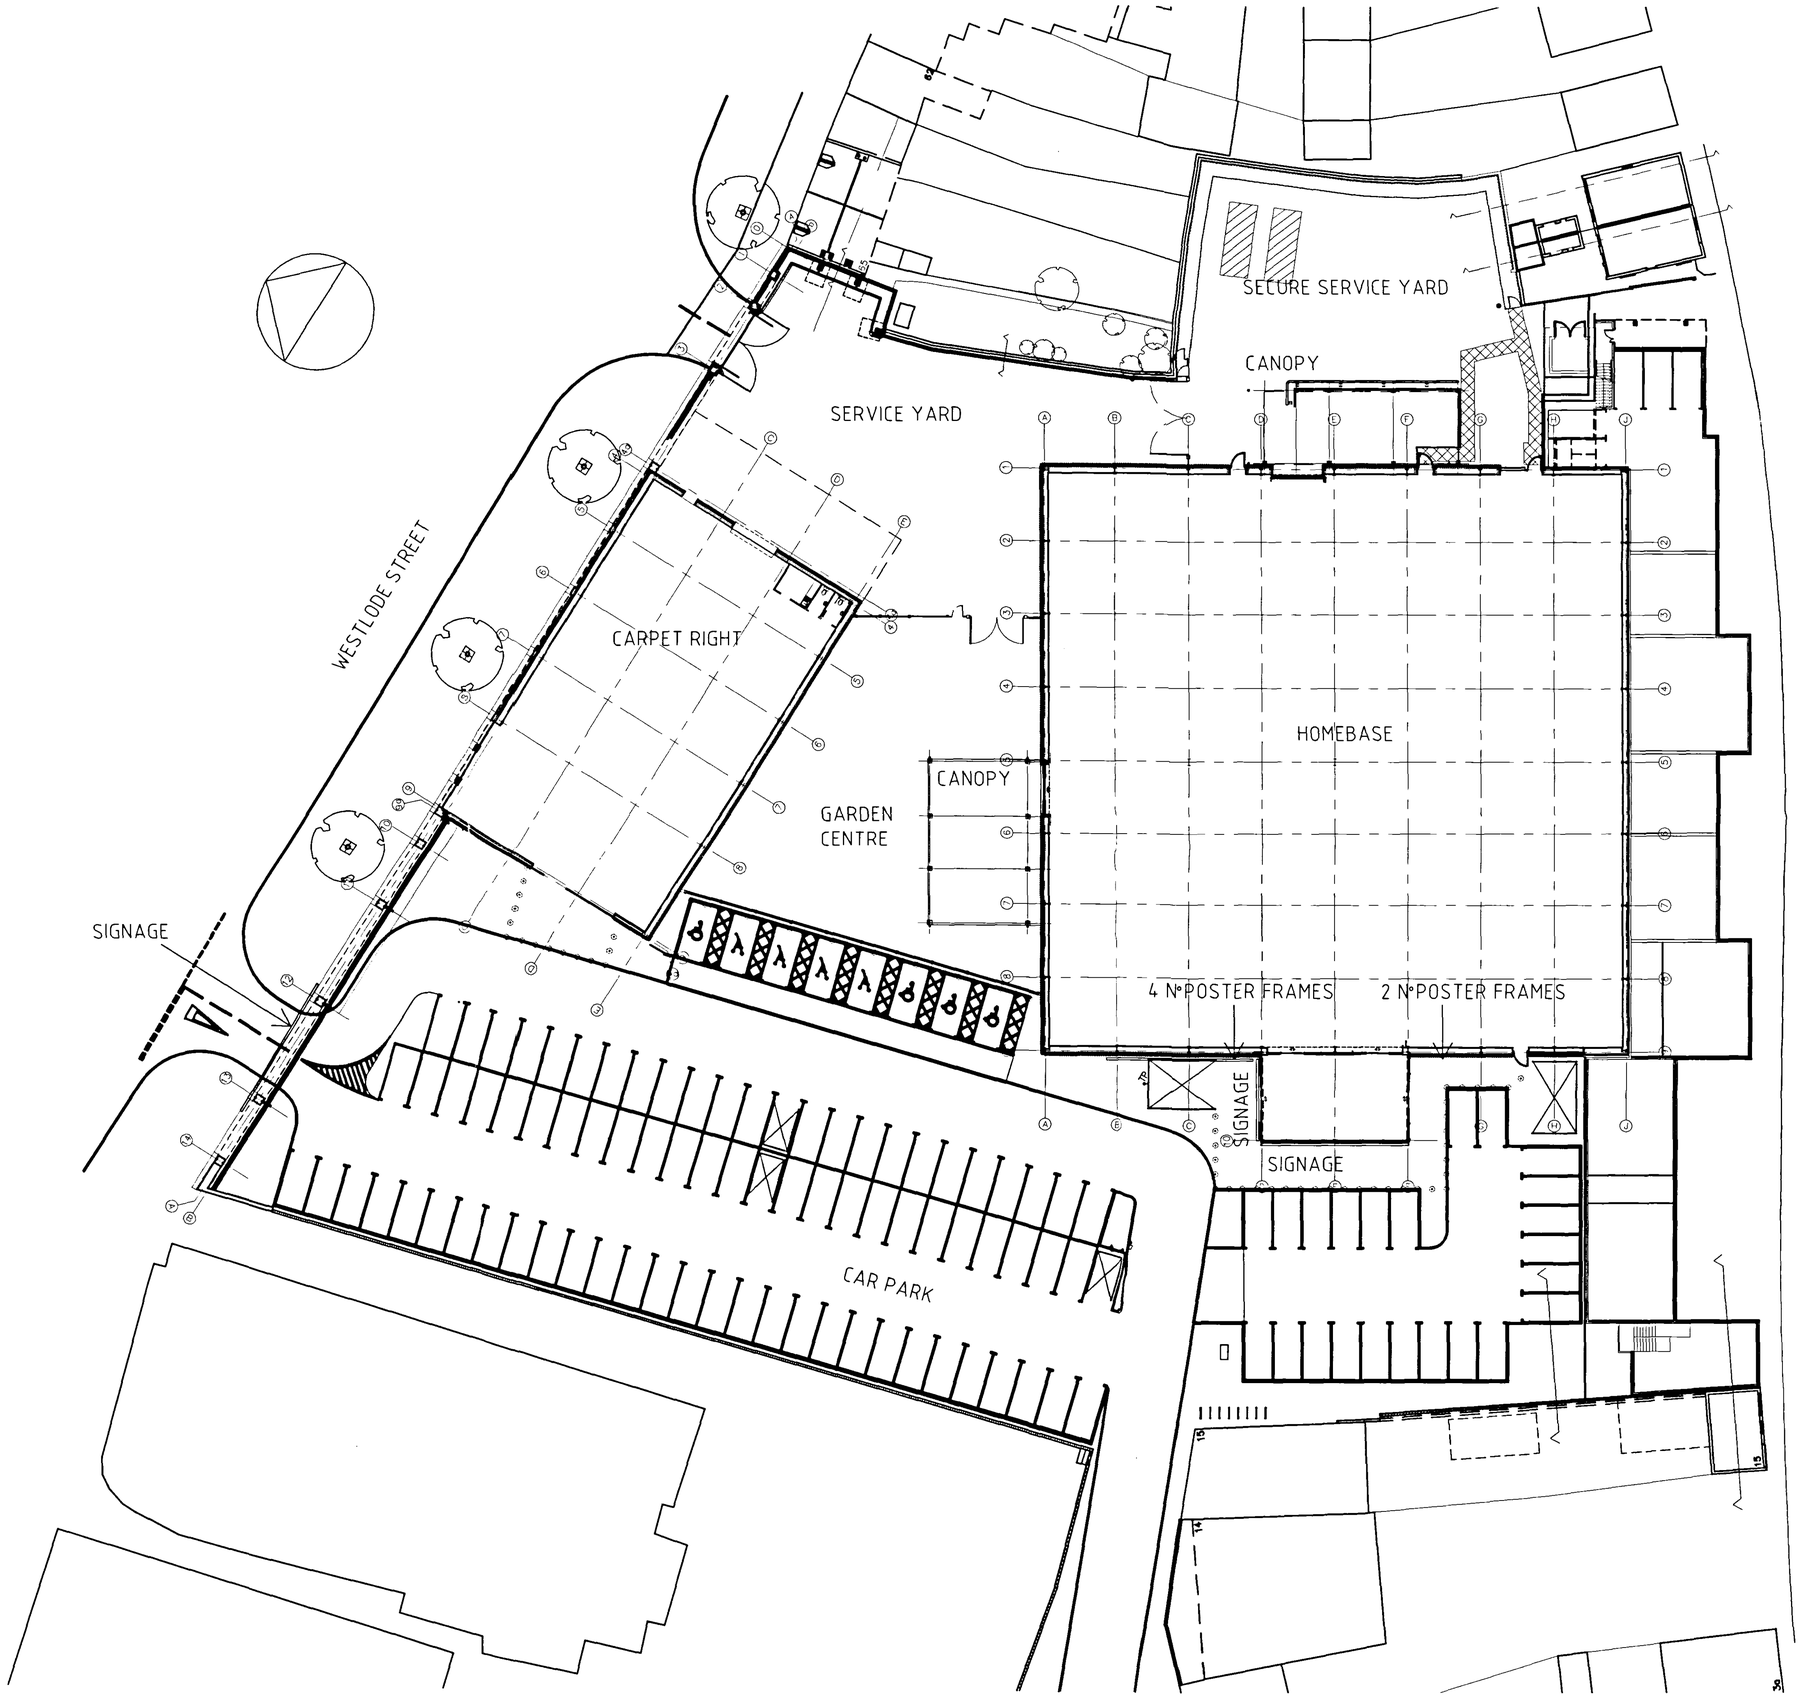


FILE NAME: 3445002/rsite

NOTES

Do not scale from this drawing.

This drawing is copyright and may not be altered, traced, copied, photographed or used for any purpose other than that for which it is issued without written permission from the copyright holder.

The Contractor is to check all dimensions on site and report discrepancies to the Architect prior to commencing work.

All details shown on this drawing are based upon typical site conditions related to the area. No responsibility can be accepted for abnormal conditions unless reported to the Architects, so that design amendments may be considered.

All works and materials used are to be in accordance with current British Standards, Agrément Certificates and Manufacturers printed instructions.

All Building Regulation inspections are to be carried out at the required stages.

HOMEBASE

Portess and Richardson
CHARTERED ARCHITECTS ~ SURVEYORS
193 LINCOLN ROAD PETERBOROUGH PE1 2PL
Tel: (01733) 568116 Fax: (01733) 555246
Email: P-R@PortessArchitect.com

Client: HOMEBASE LTD

Project: GARDEN CENTRE ALTERATIONS
WESTLODE
SPALDING

Drawing: SITE PLAN

Date: AUGUST 2006

Scale: 1:250 @ A1

Project No: 3445

Drawing No: 02

Revision: *

11 SEP 06
1275/06

DETERMINED PLAN