
FILE NAME: 34450019/x19/xelev.

NOTES


Do not scale from this drawing
This drawing is copyright and may not be altered, traced, copied, photographed or used for any purpose other than that for which it is issued without written permission from the copyright holder
The Contractor is to check all dimensions on site and report discrepancies to the Architect prior to commencing work.
All details shown on this drawing are based upon typical site conditions related to the area. No responsibility can be accepted for abnormal conditions unless reported to the Architects, so that design amendments may be considered
All works and materials used are to be in accordance with current British Standards, Agrement Certificates and Manufacturers printed instructions.
All Building Regulation inspections are to be carried out at the required stages.

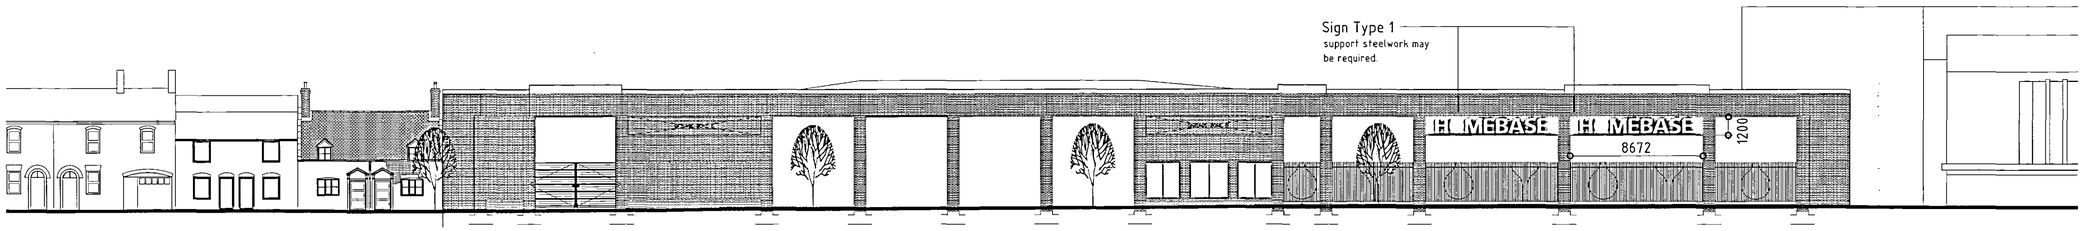


NORTH ELEVATION – to Westlode Street

Drawing produced from Black Architects Shell drawings.

Site dimensions to be checked prior to manufacture

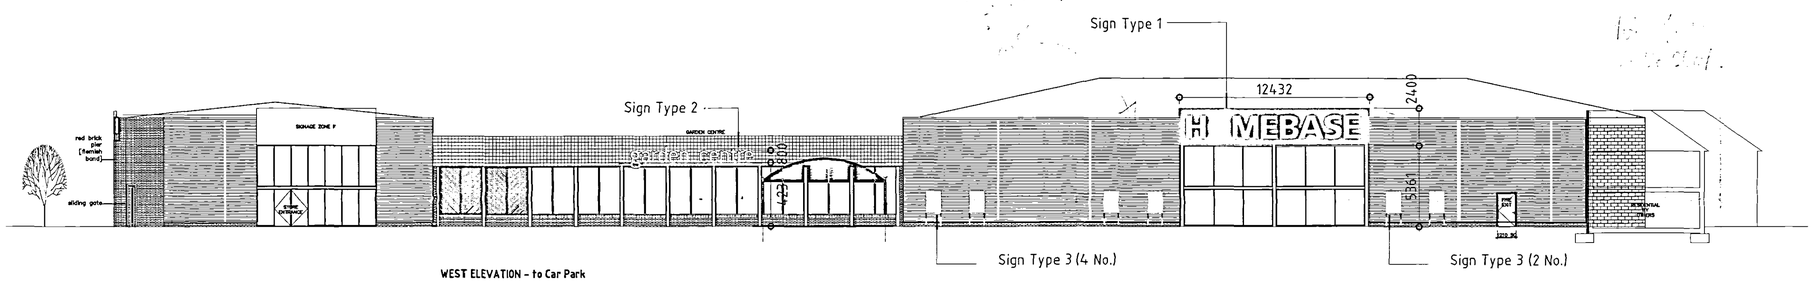

WEST ELEVATION – to Car Park

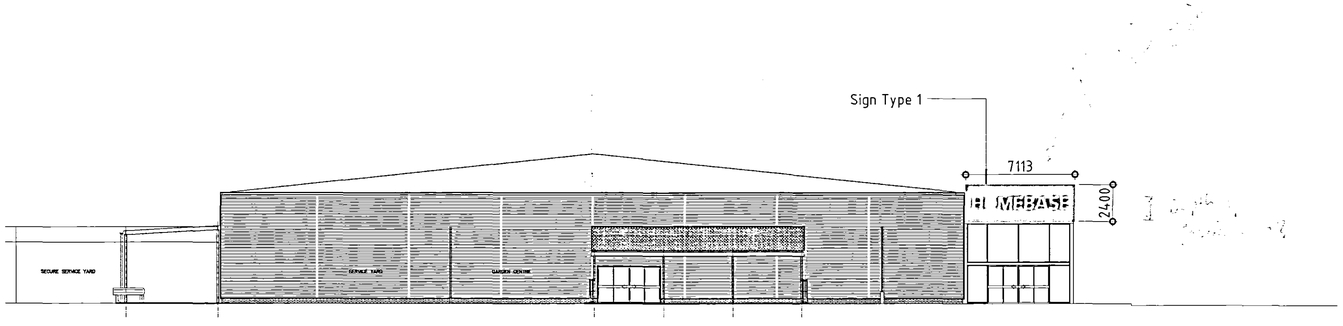

nit – to Garden Centre

NORTH ELEVATION – Homebase Unit – to Garden Centre

SUPERSEDED

SHDC
PLANNING & DEVELOPMENT
12 SEP 2006
Ref. 12871/06

Sign Type 1

Internally illuminated 'Flexface' sign formed with Senior Signtech Framed Flexbox or Universal Flexbox system sprayed green (Pantone 368c satin)
Flexible PVC face ('SEEMEE 4' supplied by Verseidag) tensioned into frame with 3M vinyl applied to face, all to illuminate.
Letters white
'O' to be orange Ref 3M vinyl 2330-32 (Pantone ref 165c)
Background green Ref 3M vinyl 2330-72 (Pantone ref 368c)
Internal fluorescent tubes to illuminate white. Tubes to be spaced at 250mm centres for full depth of box to provide even illumination.

Sign Type 2

External Garden Centre Sign
Fabricated aluminium built up letters, internal NEON lighting supplied, 3mm 028 perspex faces to suit.
letters suppored using 50x50x3mm SHS fitted internally to each letter. Letters in turn fitted to 200x90x20 / 150x175x18 PFC, all sprayed green (Pantone 368c) support steelwork to be galvanised after fabrication and prior to painting.

Signage contractor to fix to support posts of glazed screen.

Sign Type 3

1016w x 1525h poster frames with 40x40 aluminium perimeter angle sprayed green to match pantone 368c. Post Mounted

HOMEBASE

Portess and Richardson
CHARTERED ARCHITECTS ~ SURVEYORS
193 LINCOLN ROAD PETERBOROUGH PE1 2PL
Tel: (01733) 568116 Fax: (01733) 555246
Email: P-R@PortessArchitect.com

Client
HOMEBASE LTD

Project
NEW STORE FIT-OUT
70 WESTLODE STREET
SPALDING

Drawing
BUILDING SIGNAGE

Date	Scale	
AUGUST 2006	1:200 @ A1	
Project No.	Drawing No.	Revision
3445	19	*